SHEET TWO

E.S.M. XXVIII-125-6

PROVIDENCE, R.I.
CITY ENGINEER'S OFFICE
STREET LINE DEP'T.
Apr. 22, 1913.
039335

PLAT OF
RANDALL STREET
FROM CHARLES ST. TO NORTH MAIN ST.
IN TWO SHEETS
SCALE 40 FEET PER INCH.

The red notes and sketch indicate a change in the layout made by the committee before submitting their report.

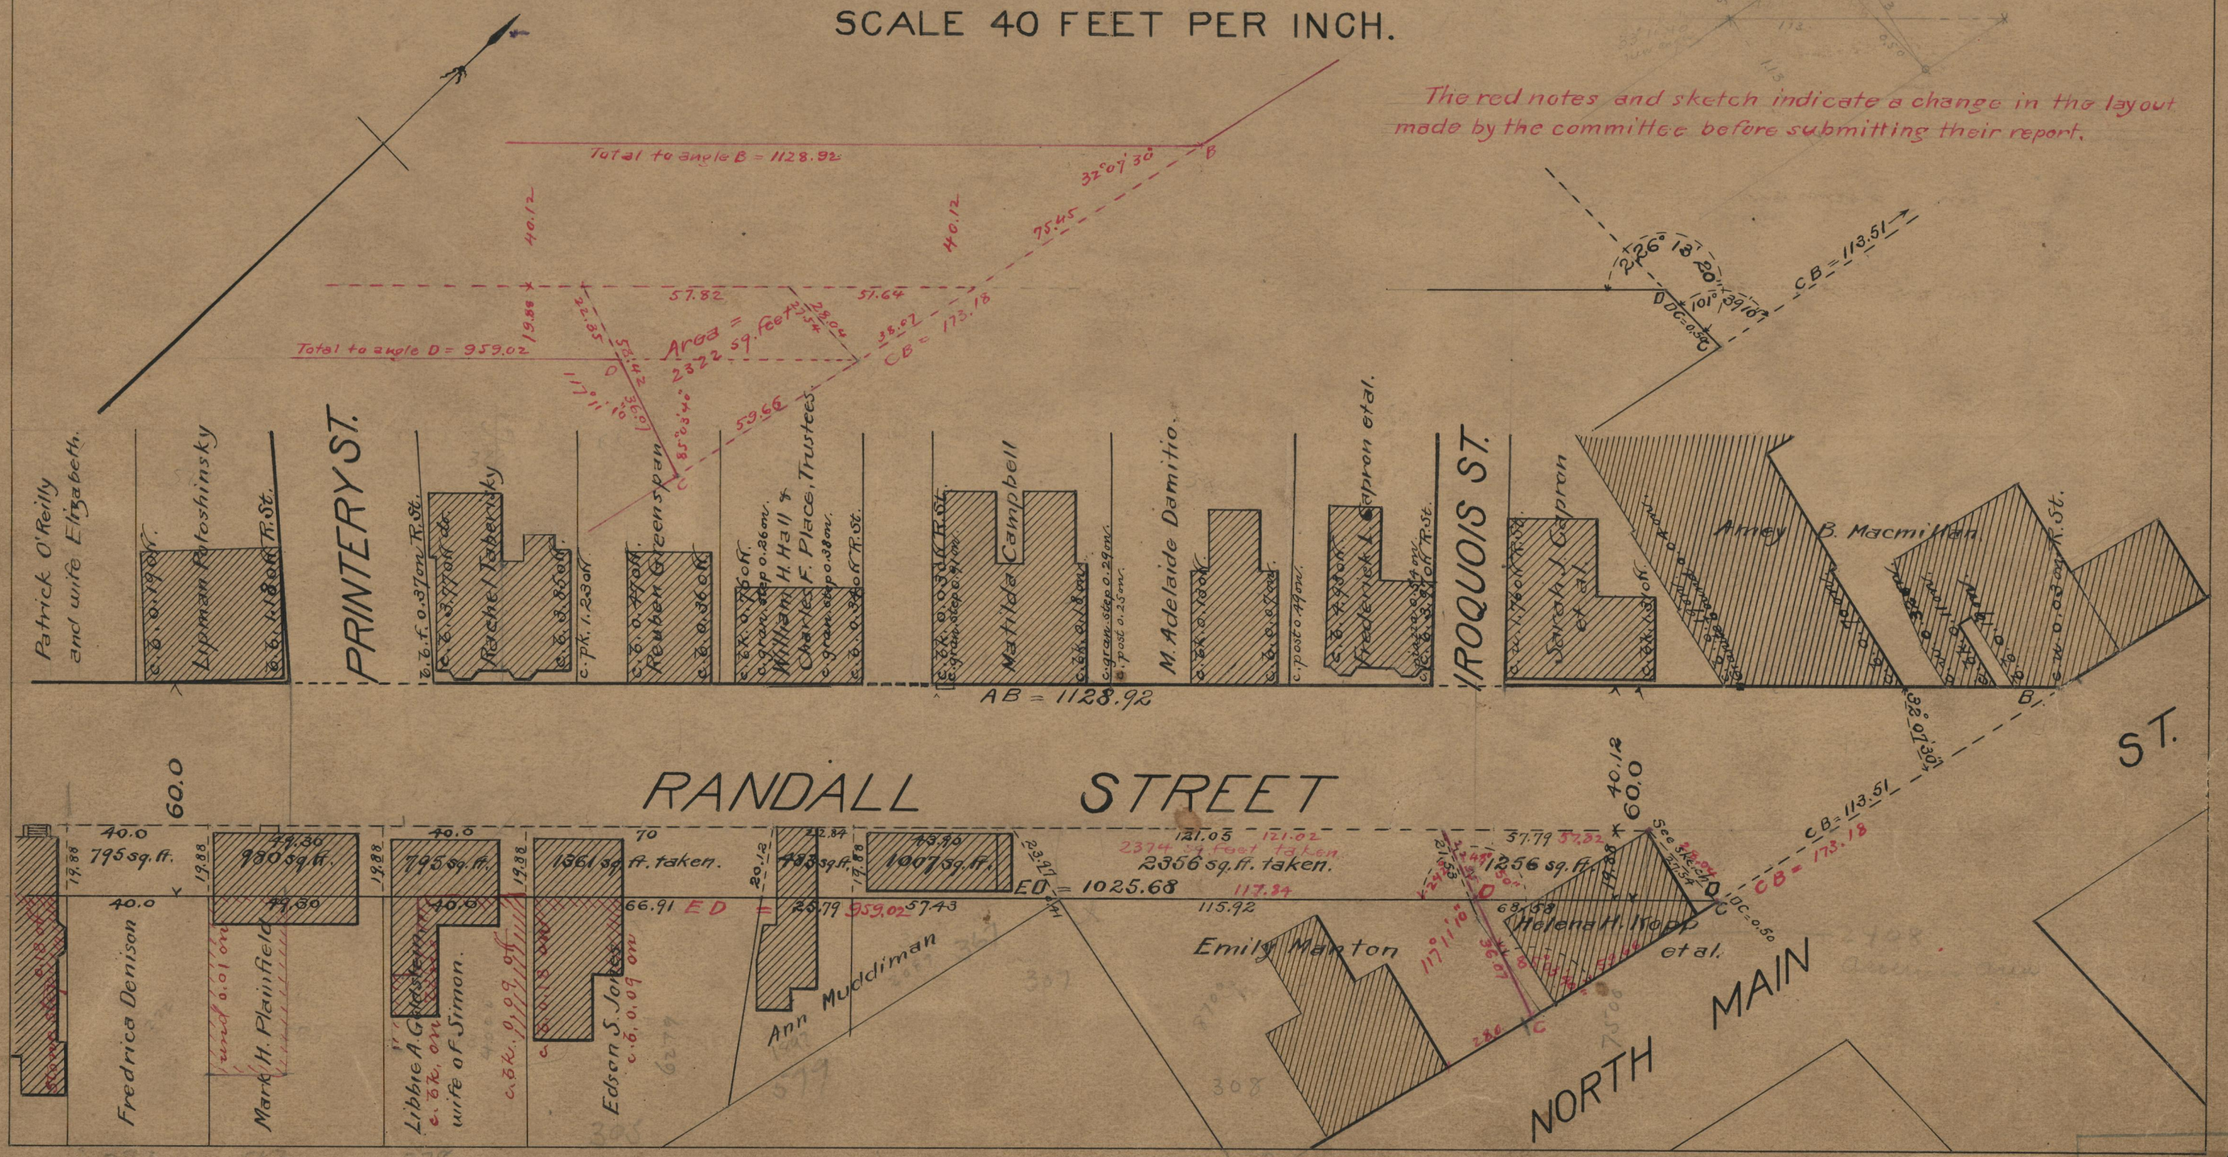

71
B-75

OFFICE No. 19050
DRAWER 71
SHEET