SHEET TWO

PROVIDENCE, R.I.
CITY ENGINEER'S OFFICE
STREET LINE DEP'T.
Mar. 21. 1914
040019

PLAT OF
NORTH MAIN STREET
FROM SMITH ST. TO BENEFIT ST.
IN TWO SHEETS
SCALE 40 FEET PER INCH.

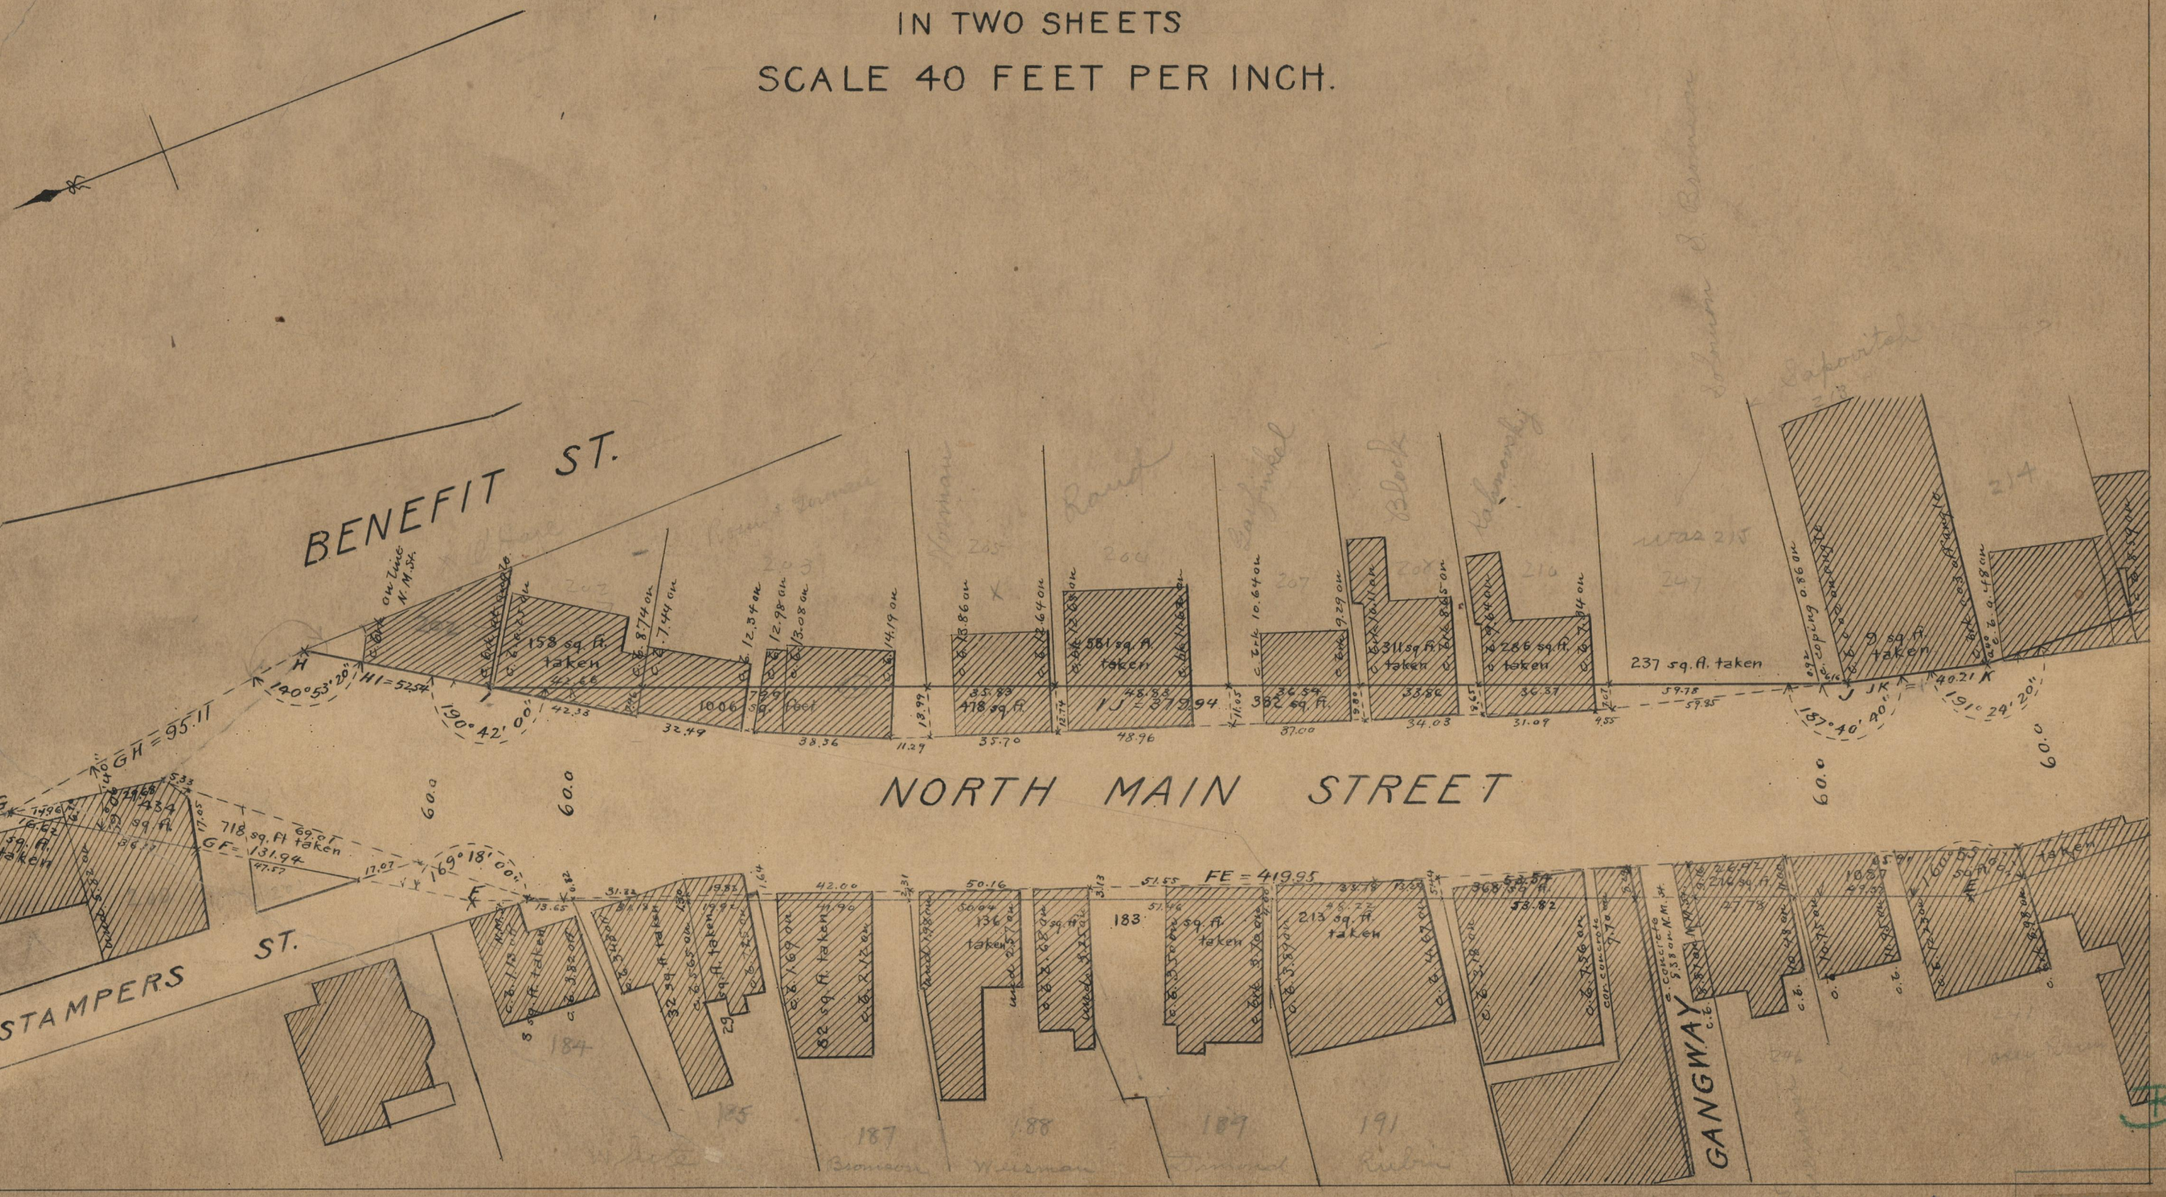

71
B-100

OFFICE No. 19262
DRAWER 71
SHEET B-100