SHEET TWO

PLAT OF

NEWARK STREET

FROM ACADEMY AVE. TO VALLEY ST.

IN TWO SHEETS,

SCALE 50 FEET PER INCH.

PROVIDENCE, R.I.
CITY ENGINEER'S OFFICE
STREET LINE DEPT.
Aug. 25, 1914
040323

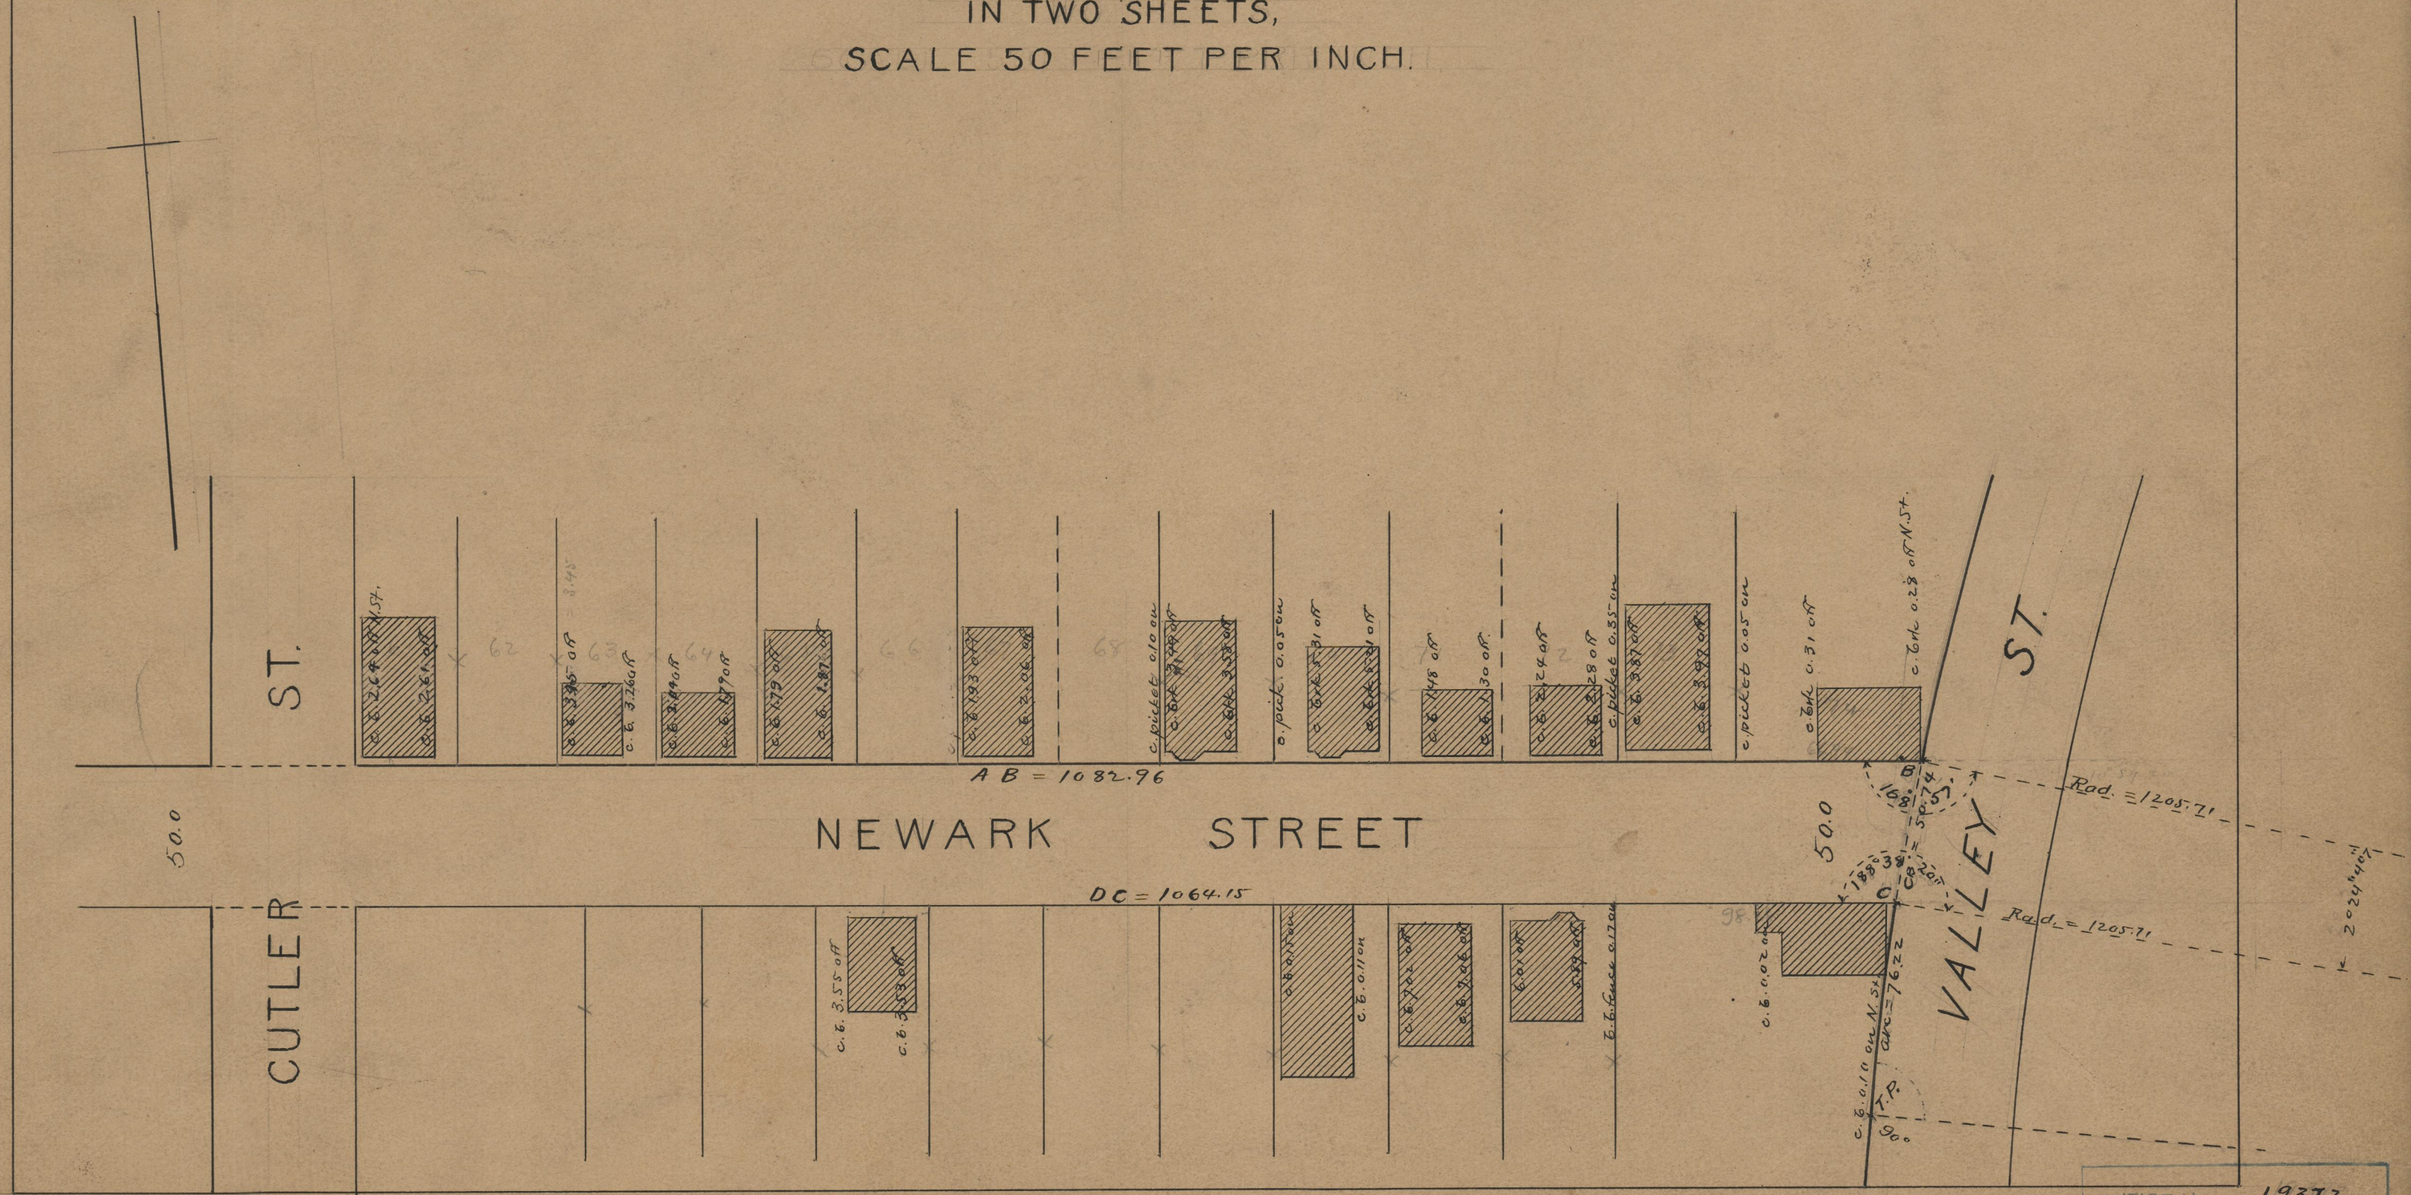

OFFICE No. 19372
DRAWER " 74
SHEET " A-23