SHEET TWO

PLAT OF

NORTH MAIN STREET

FROM RANDALL ST. TO SEXTON ST.

IN THREE SHEETS

SCALE 50 FEET PER INCH

PROVIDENCE, R.I.
CITY ENGINEER'S OFFICE
STREET LINE DEP'T.
Feb. 8, 1928
050308

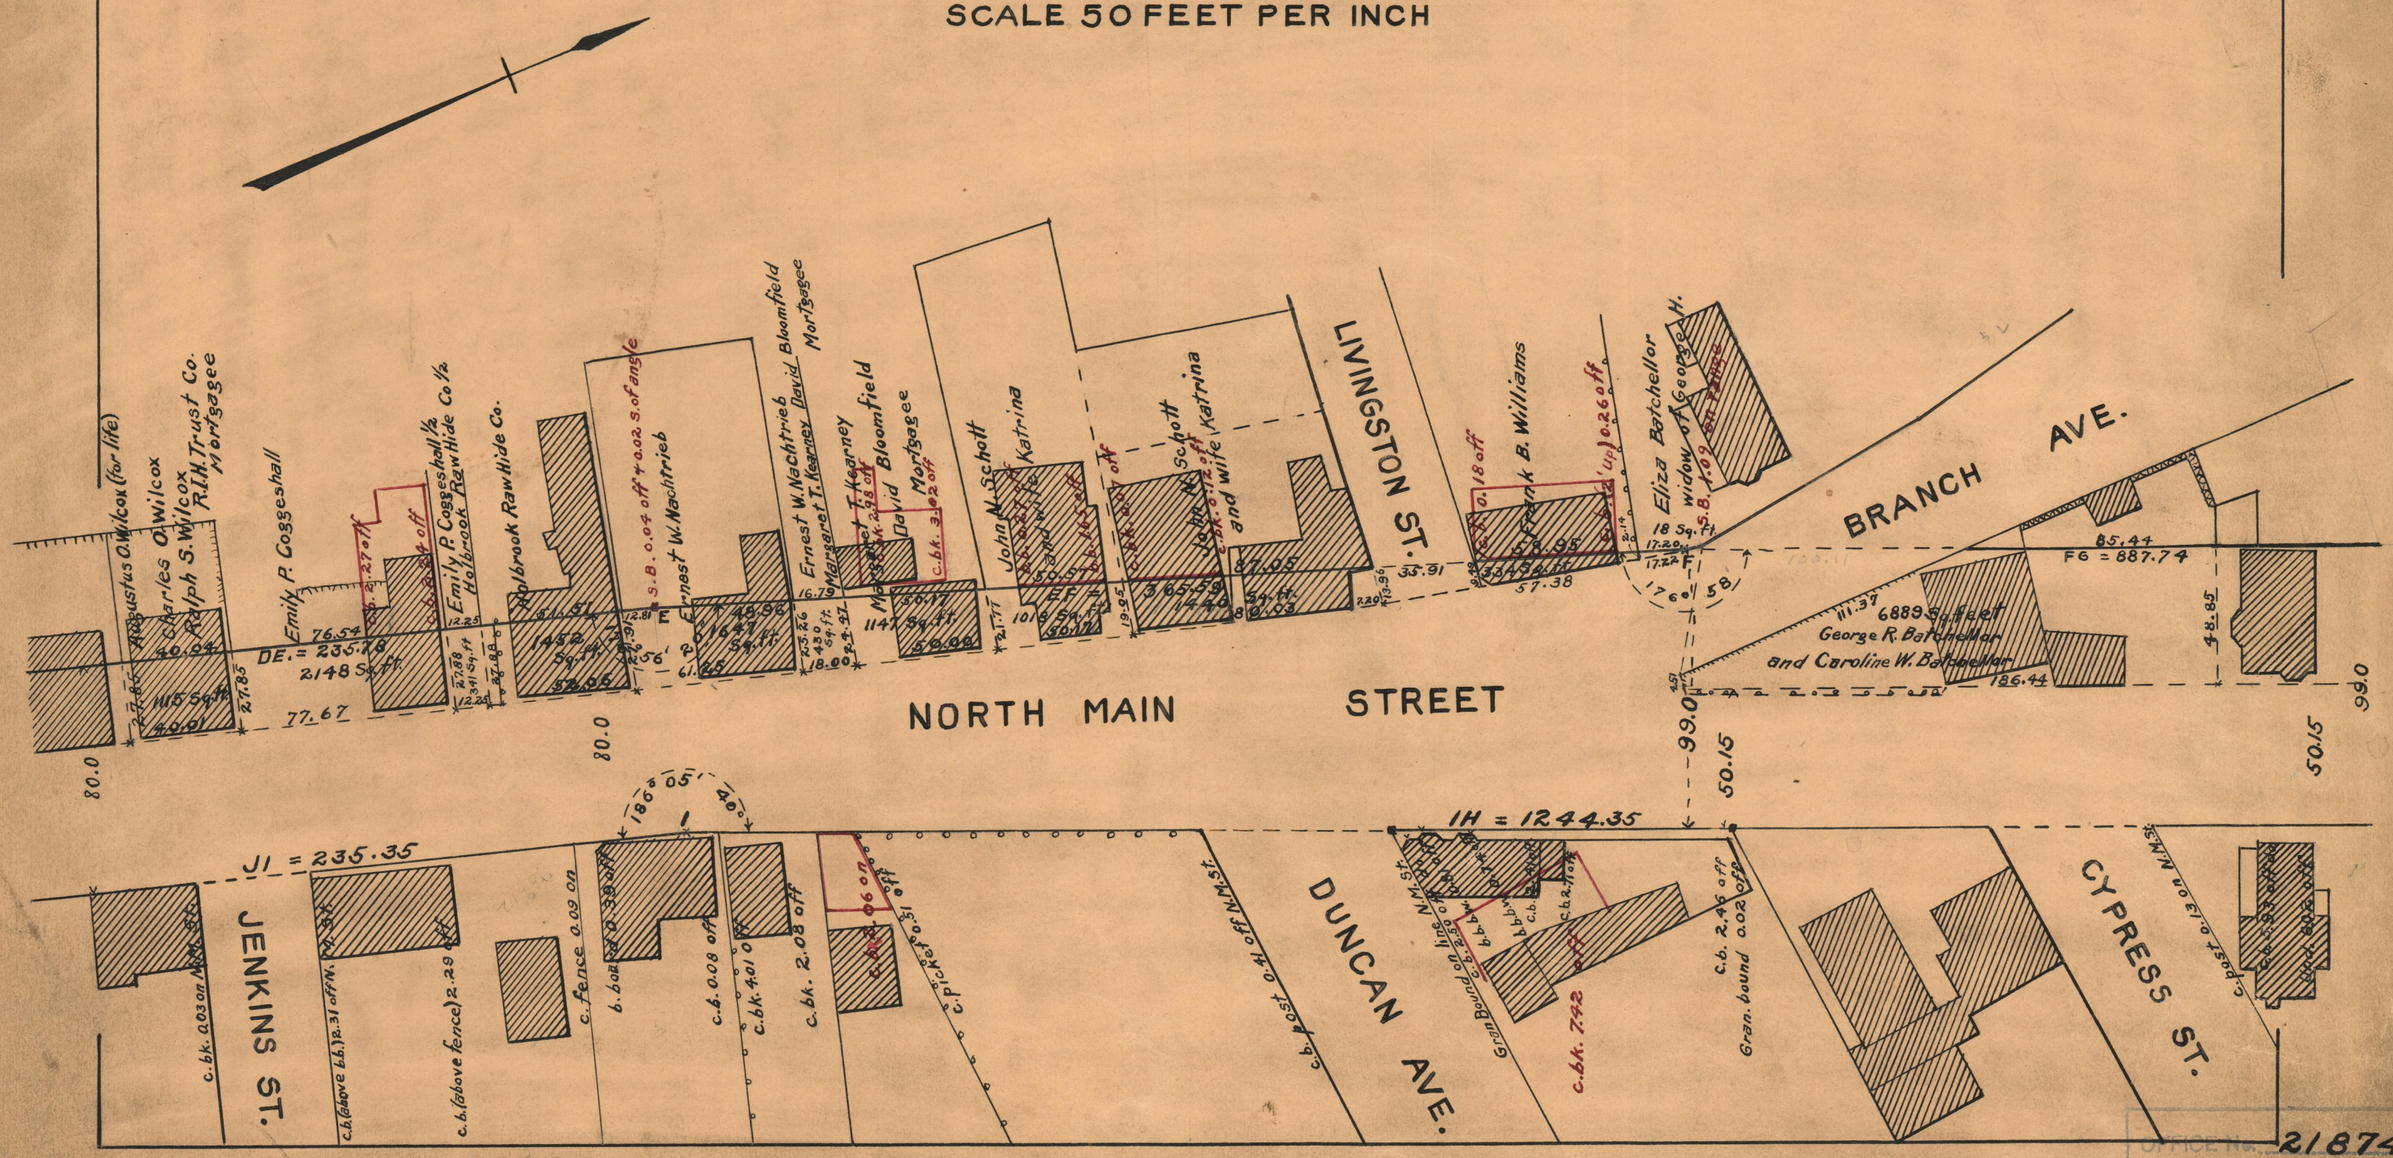

OFFICE No. 21874
DRAWER 74
SHEET B-51