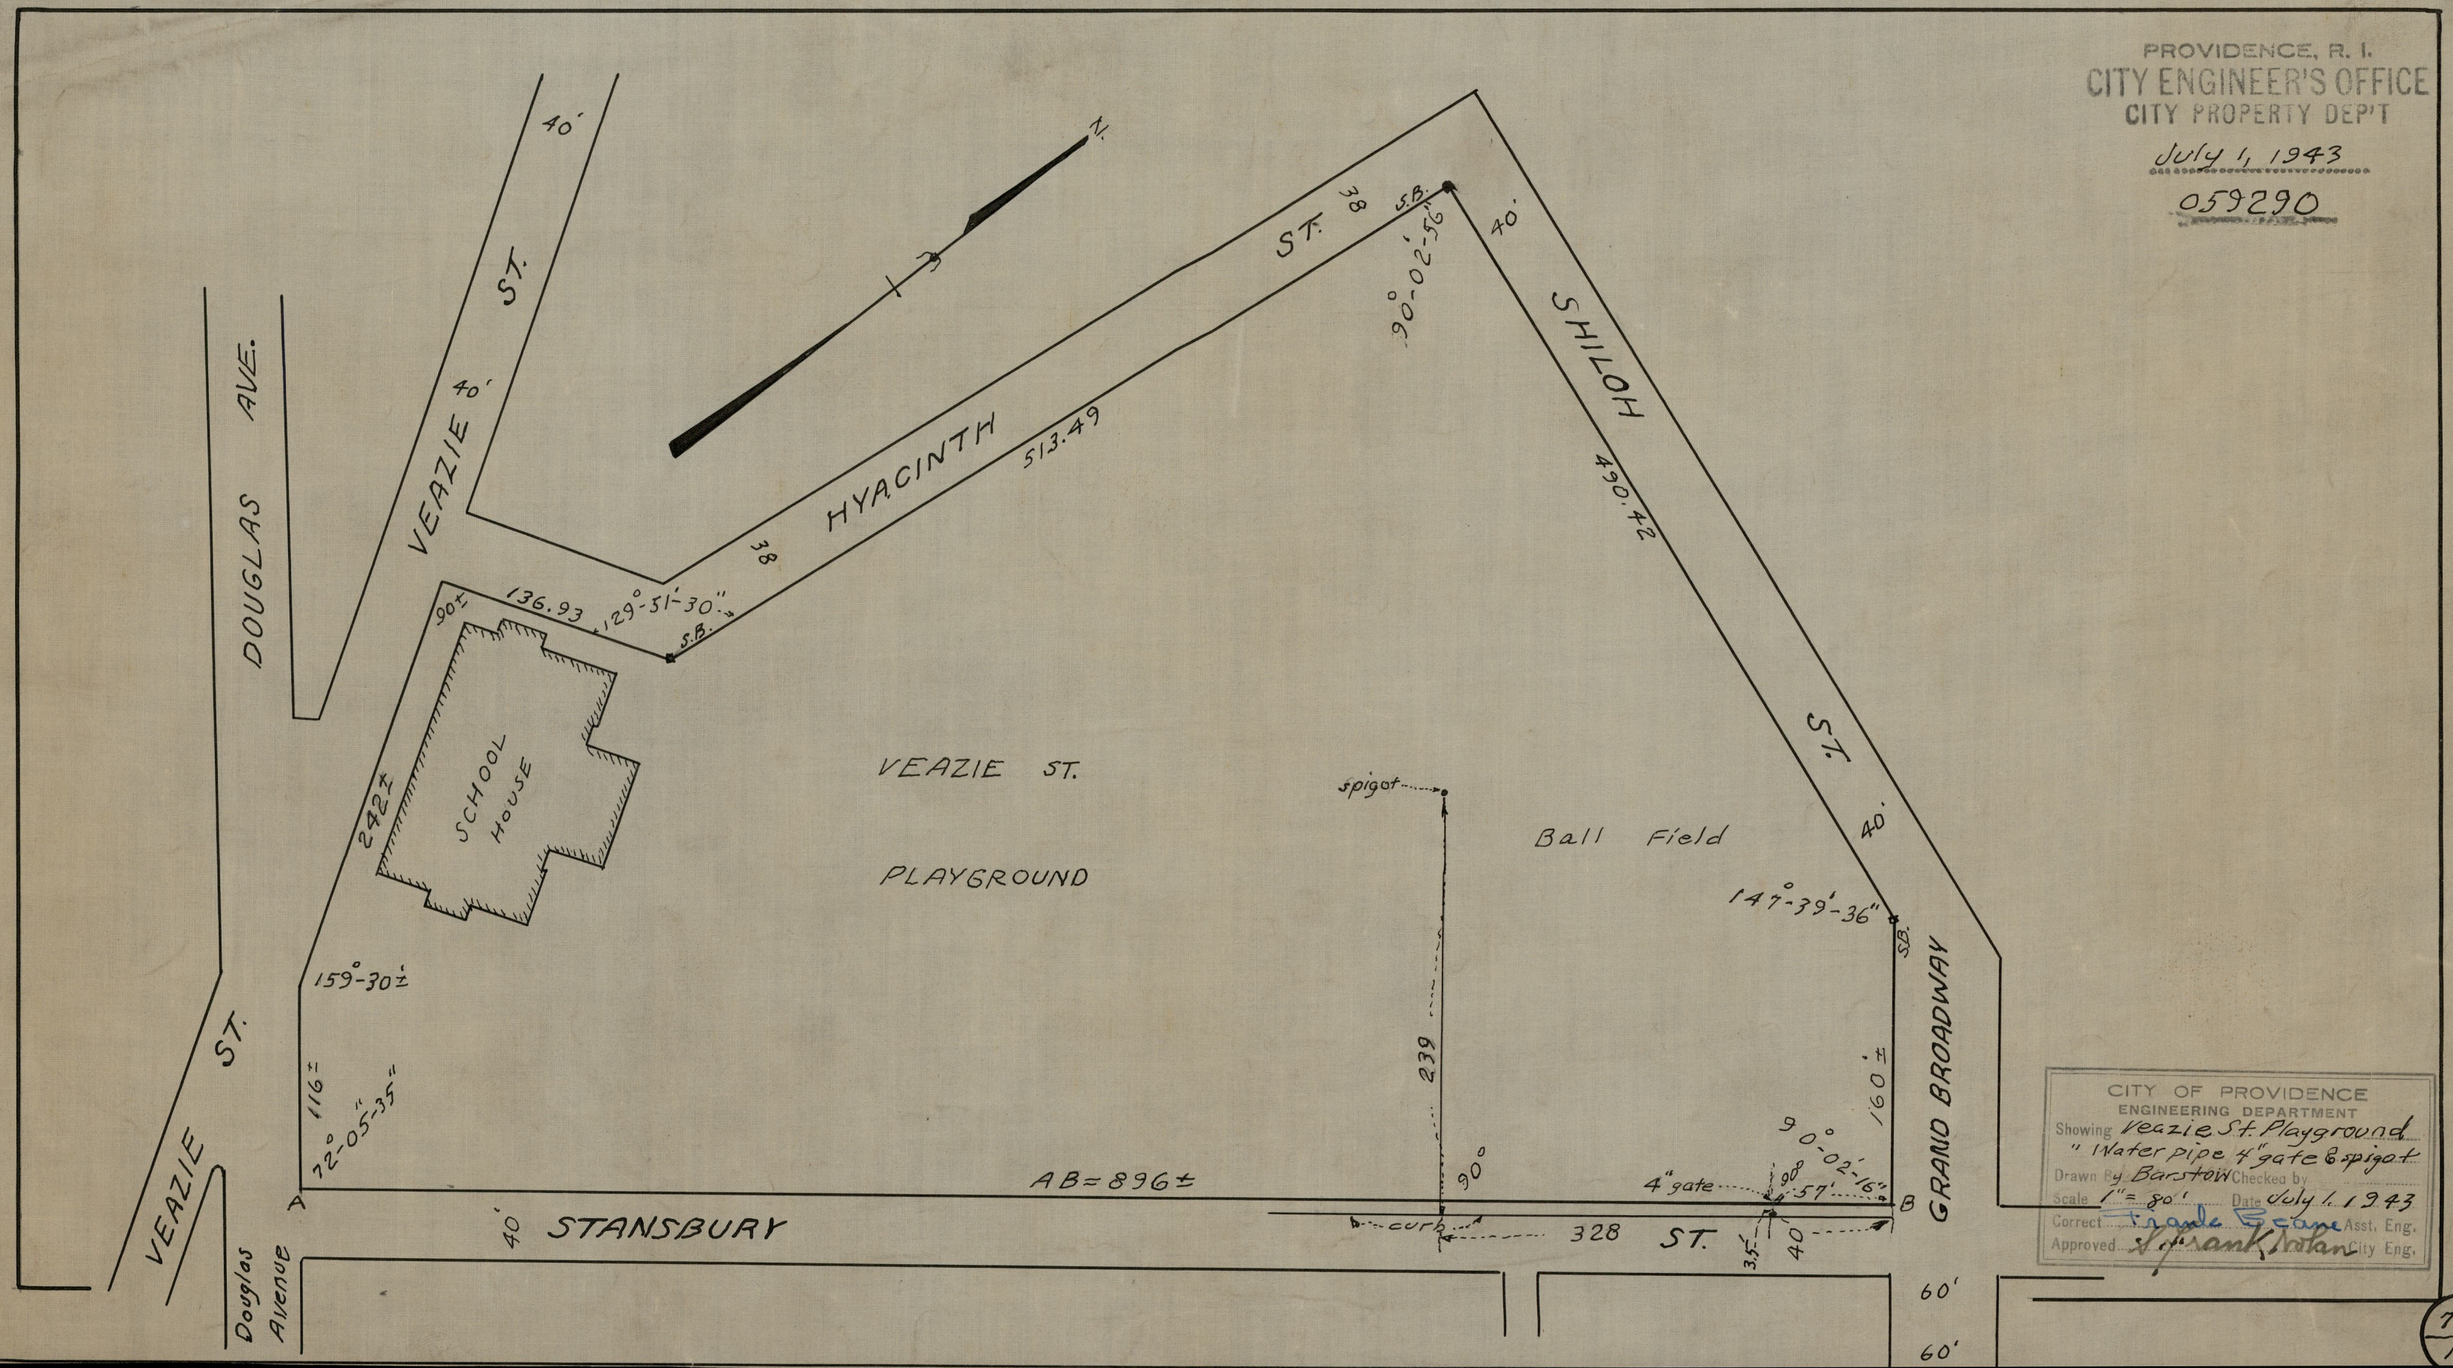
PROVIDENCE, R. I.
CITY ENGINEER'S OFFICE
CITY PROPERTY DEP'T
July 1, 1943
059290
N.
VEAZIE ST.
DOUGLAS AVE.
HYACINTH ST.
SHILOH ST.
GRAND BROADWAY
STANSBURY ST.
Douglas Avenue
SCHOOL HOUSE
VEAZIE ST.
PLAYGROUND
Ball Field
spigot
4" gate
curb
AB=896±
513.49
490.42
136.93
129°-51'-30"
90°-02'-56"
147°-39'-36"
159°-30'±
72°-05'-35"
90°-02'-16"
239
160'±
328
40'
60'
CITY OF PROVIDENCE
ENGINEERING DEPARTMENT
Showing Veazie St. Playground
" Water pipe 4" gate & spigot
Drawn By Barstow Checked by
Scale 1" = 80' Date July 1, 1943
Correct Frank Evans Asst. Eng.
Approved S. Frank Nolan City Eng.
760
12