Calc. Bk. 976 P. 52

PROVIDENCE, R. I.
P. W. DEPT. - ENGINEERING OFFICE
CITY PROPERTY SECTION
Plan No 062575
Date Nov. 12, 1963

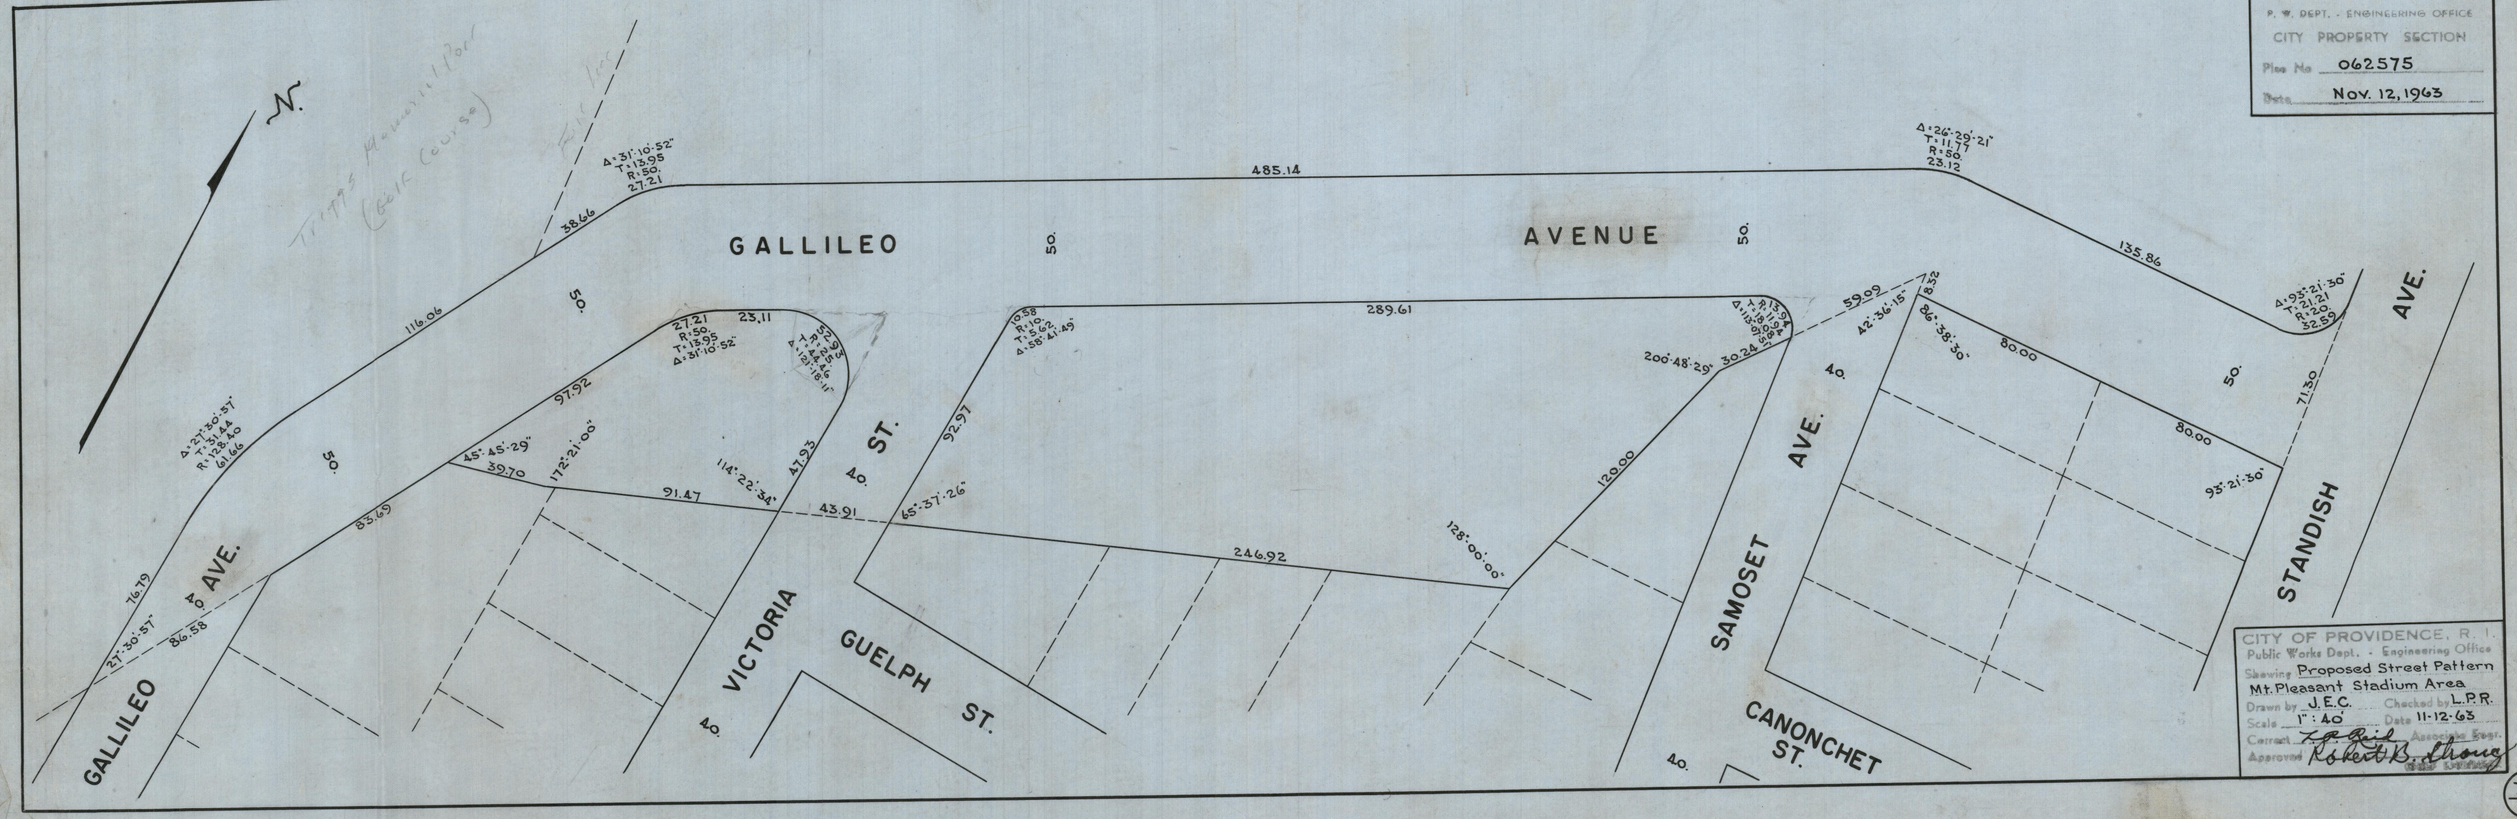

CITY OF PROVIDENCE, R. I.
Public Works Dept. - Engineering Office
Showing Proposed Street Pattern
Mt. Pleasant Stadium Area
Drawn by J.E.C. Checked by L.P.R.
Scale 1" : 40' Date 11-12-63
Correct [illegible] Assoc. Engr.
Approved Robert B. Strong
City Engineer

769
31