Remove & Dispose Existing
Steel Structure As Shown

CITY OF PROVIDENCE, R. I.
Public Works Dept. - Engineering Office
Showing India Point Bridge Demolition (Erection Plan)
Drawn by Donofrio Checked by A. P.
Scale Not To Scale Date Feb. 6, 1975
Correct Robert J. Quigley Associate Engr.
Approved Joseph J. Campo CHIEF ENGINEER

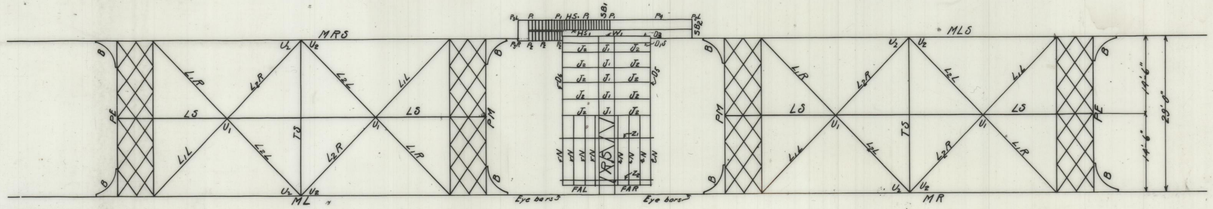

General Plan of Top Laterals, Struts, Portals &c.

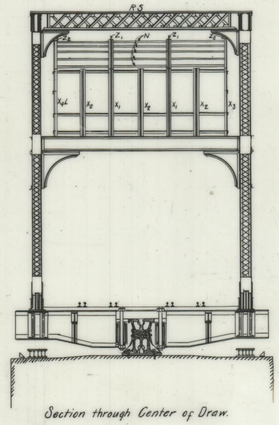

Section through Center of Draw.

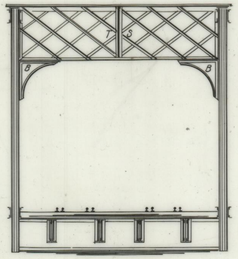

Section through Draw Truss.

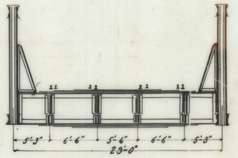

Section through Fixed Spans.

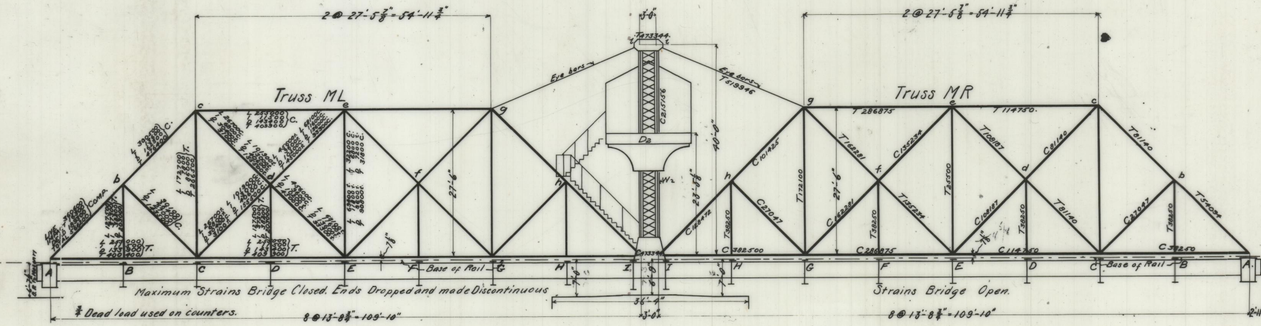

General Elevation of Draw Span

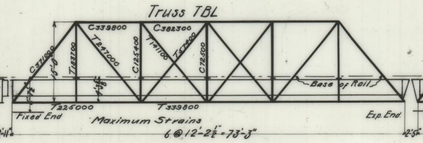

General Elevation of Span B.

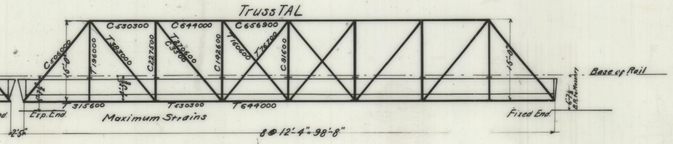

General Elevation of Span A.

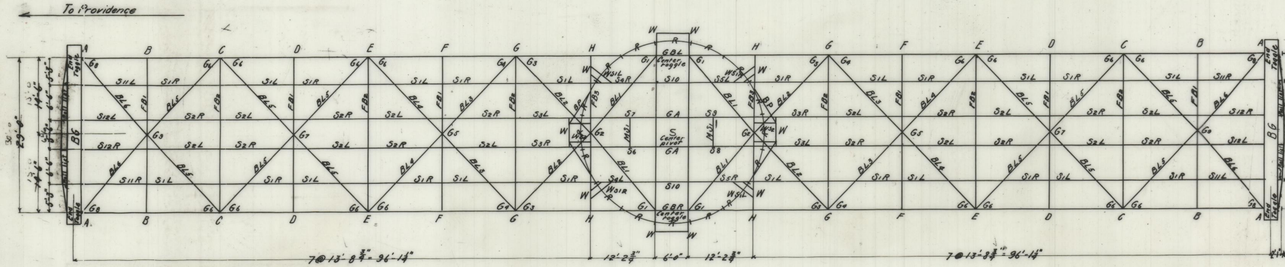

Floor System and Bottom Laterals of Draw Span

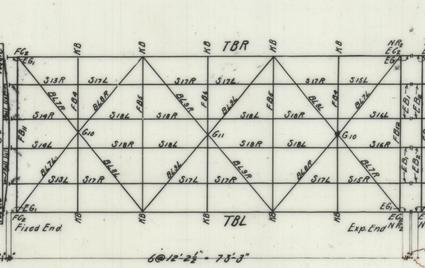

Floor System and Bottom Laterals of Span B.

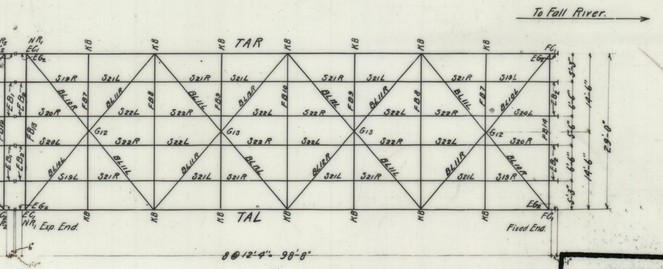

Floor System and Bottom Laterals of Span A

PROVIDENCE, R. I.
P. W. DEPT. - ENGINEERING OFFICE
CITY PROPERTY SECTION
Plan No. 063896
Date February 6, 1975

Sheet 3 of 5

769
74