CITY ENGINEER'S OFFICE.
STREET LINE DEP'T.

April 21, 1880
0920

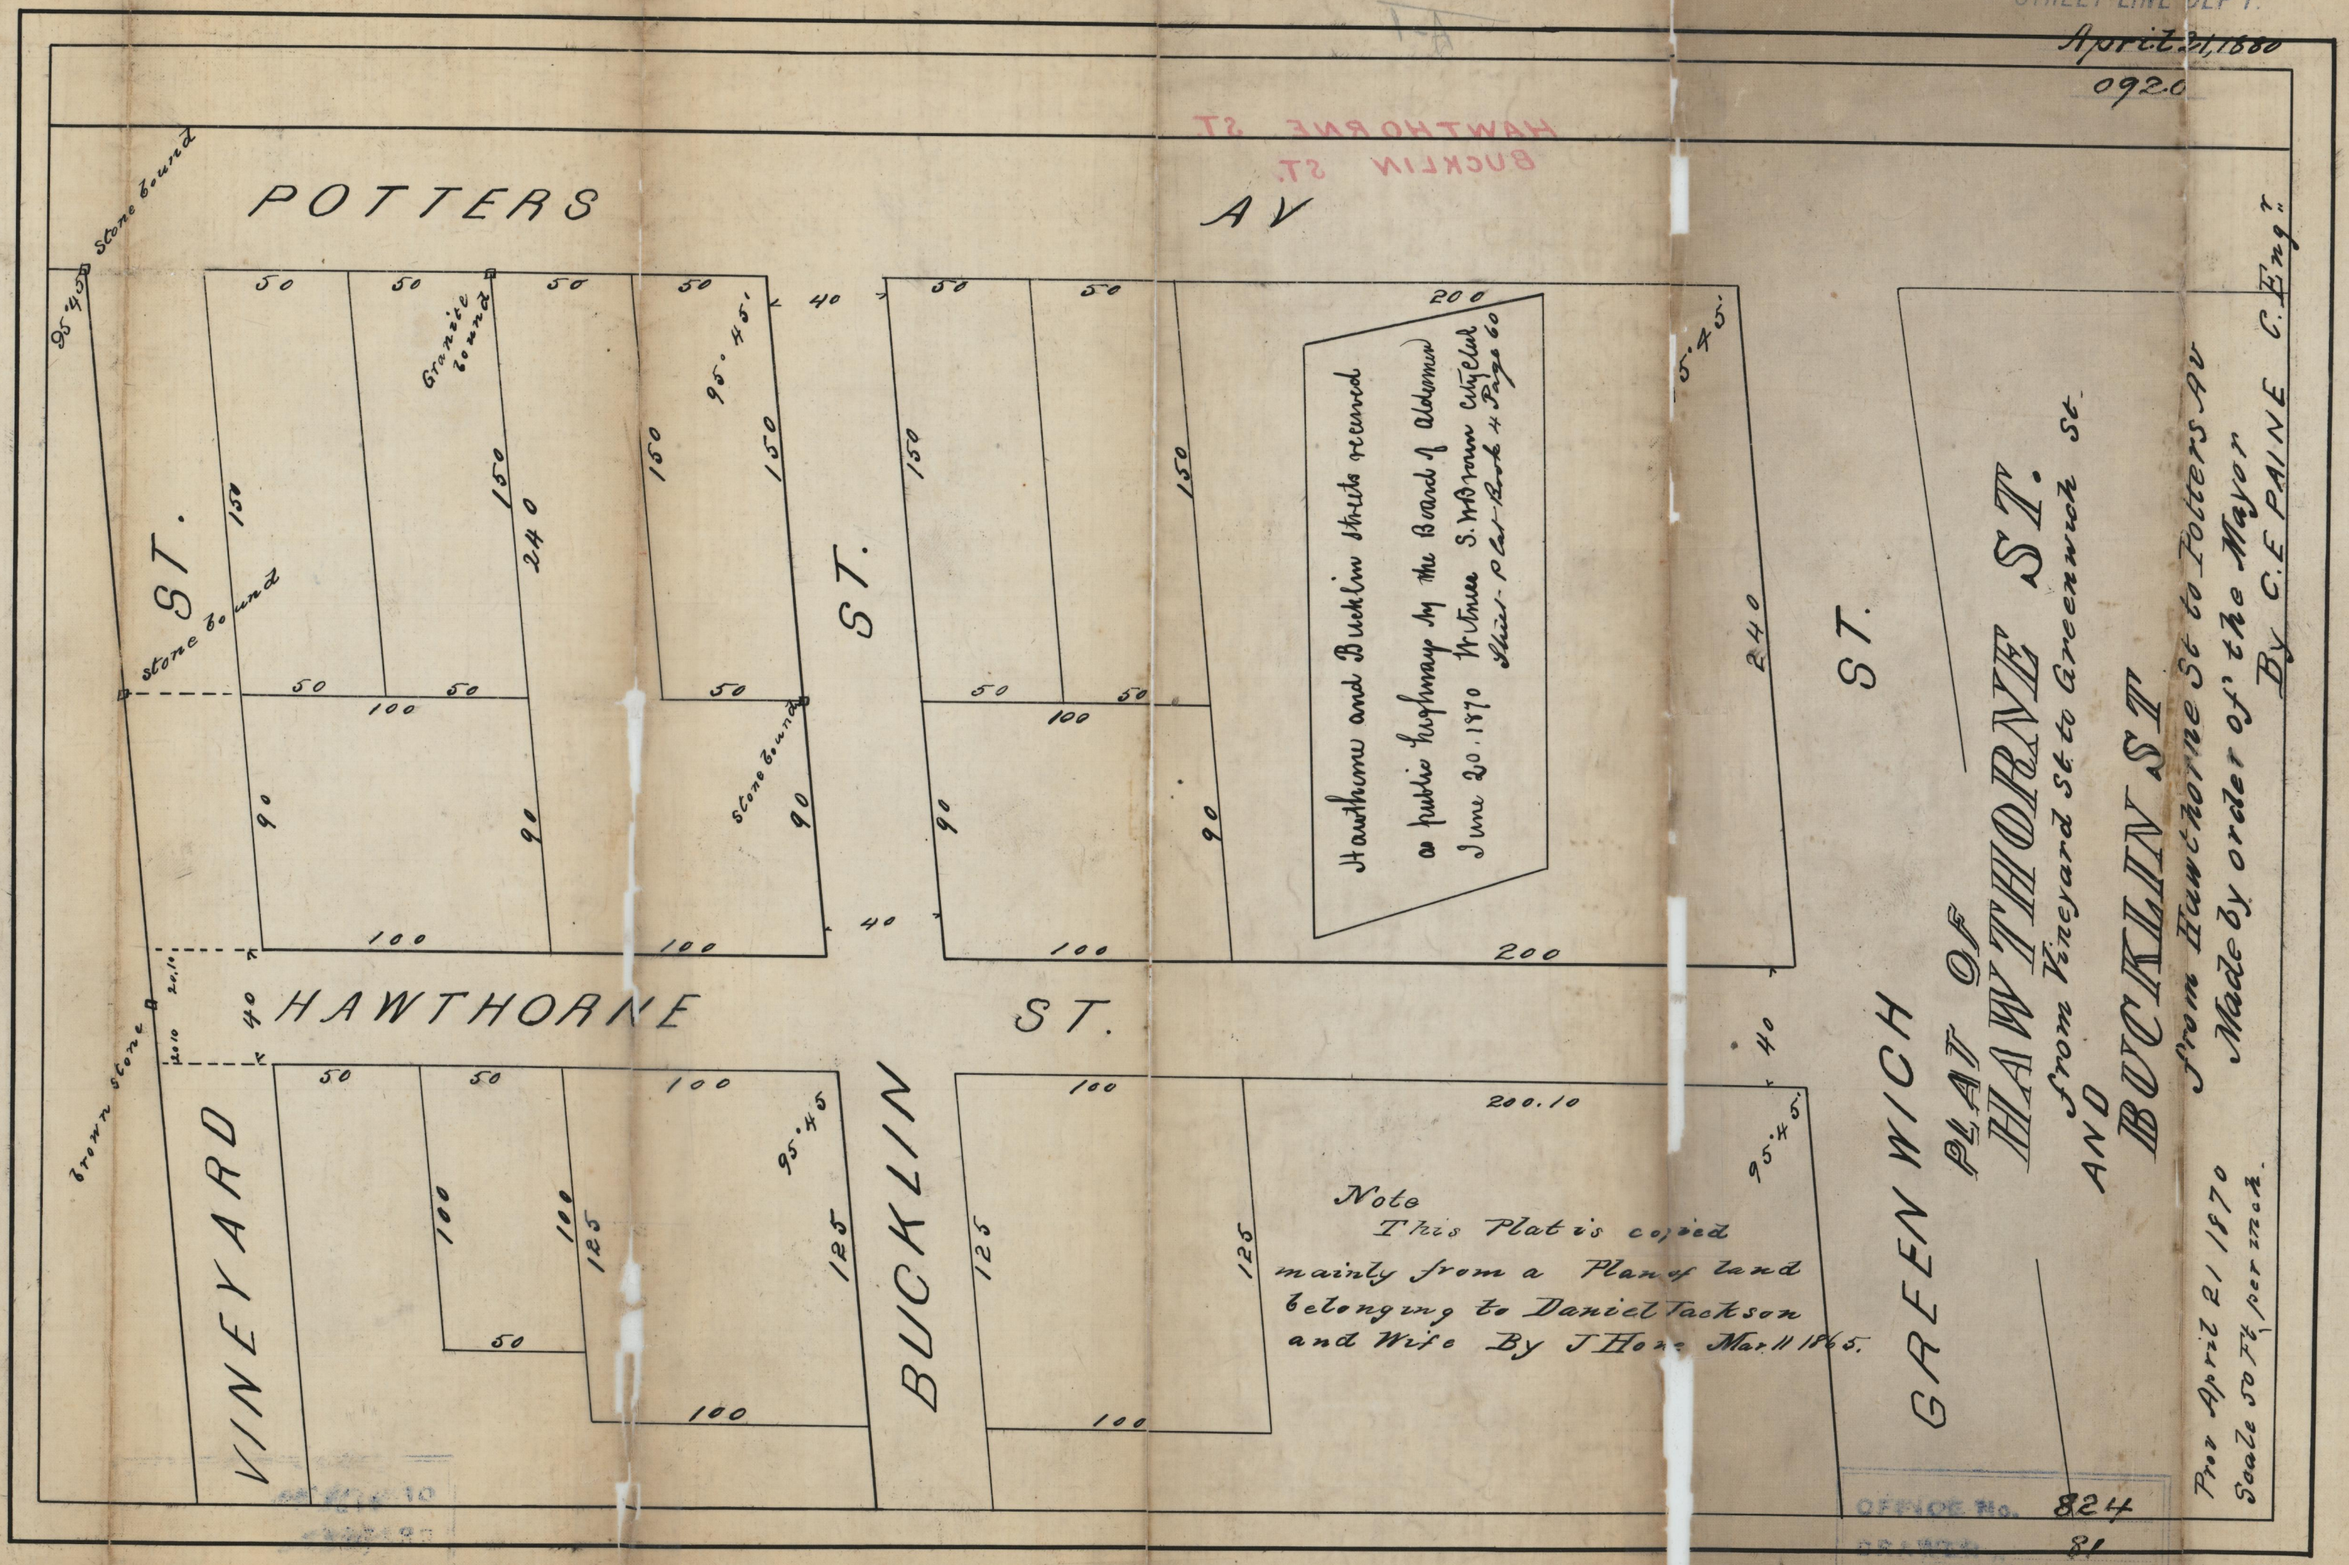

OFFICE No. 824
DRAWN 81
SHEET A-1

Compared