March 15, 1848

CITY ENGINEER'S OFFICE.
STREET LINE DEP'T.
Mar 15 1848
0261

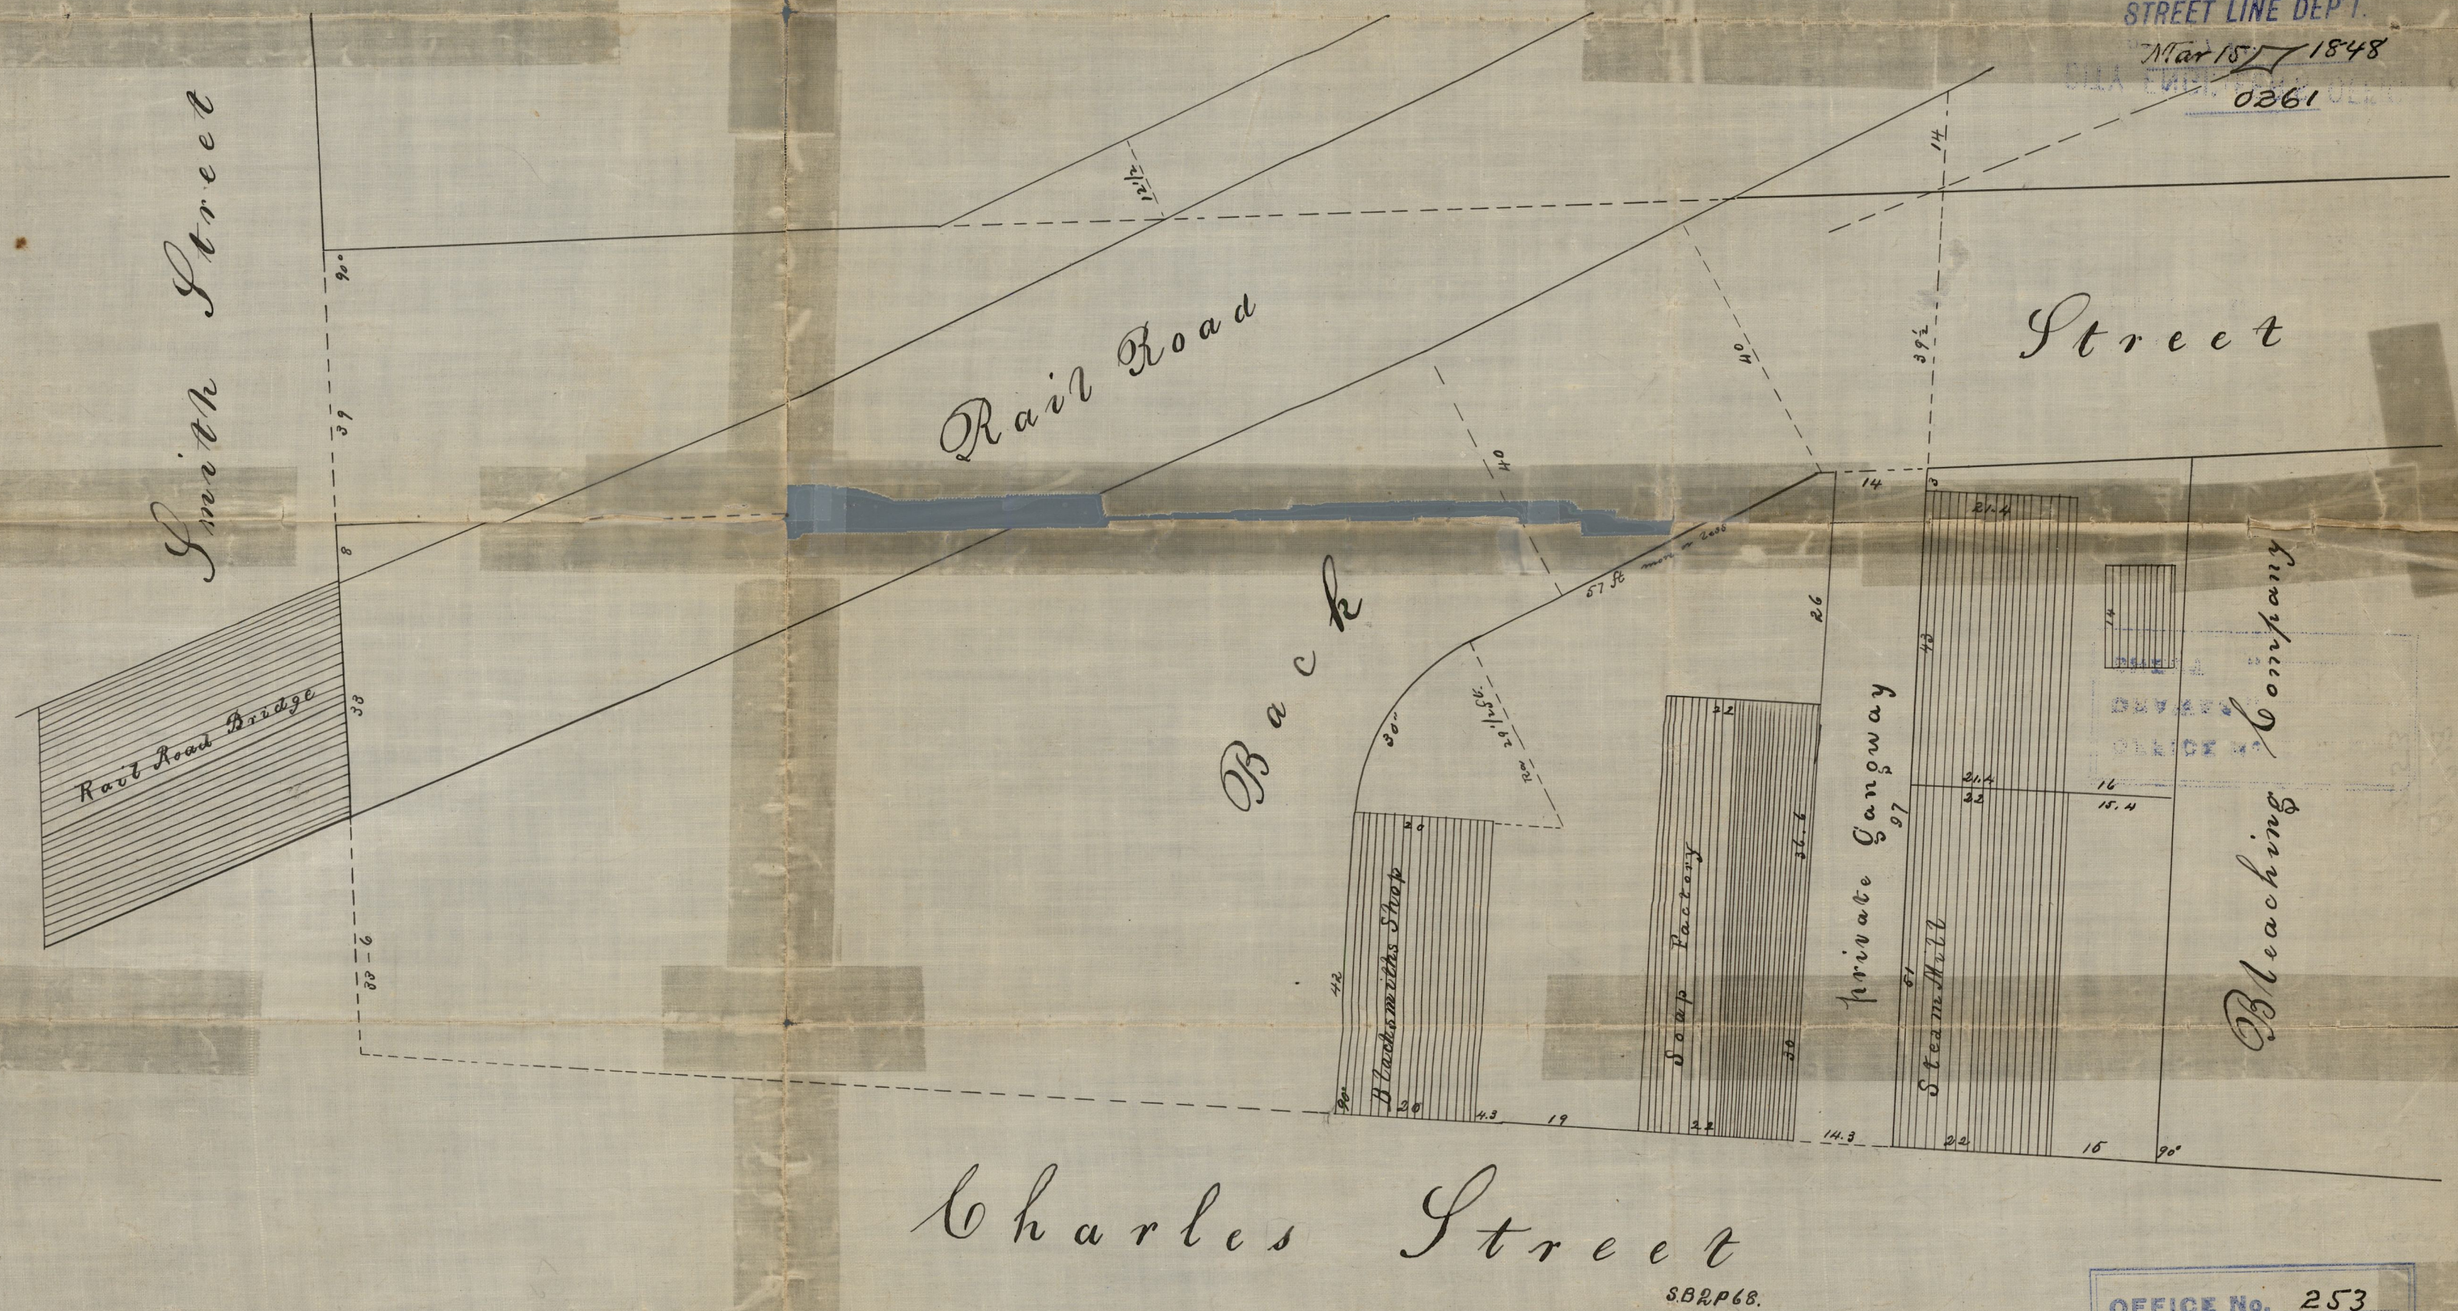

OFFICE No. 253
DRAWER „ 81
SHEET „ D-18

Compared