CITY ENGINEER'S OFFICE,
STREET LINE DEP'T.
Feb. 7, 1862
0569

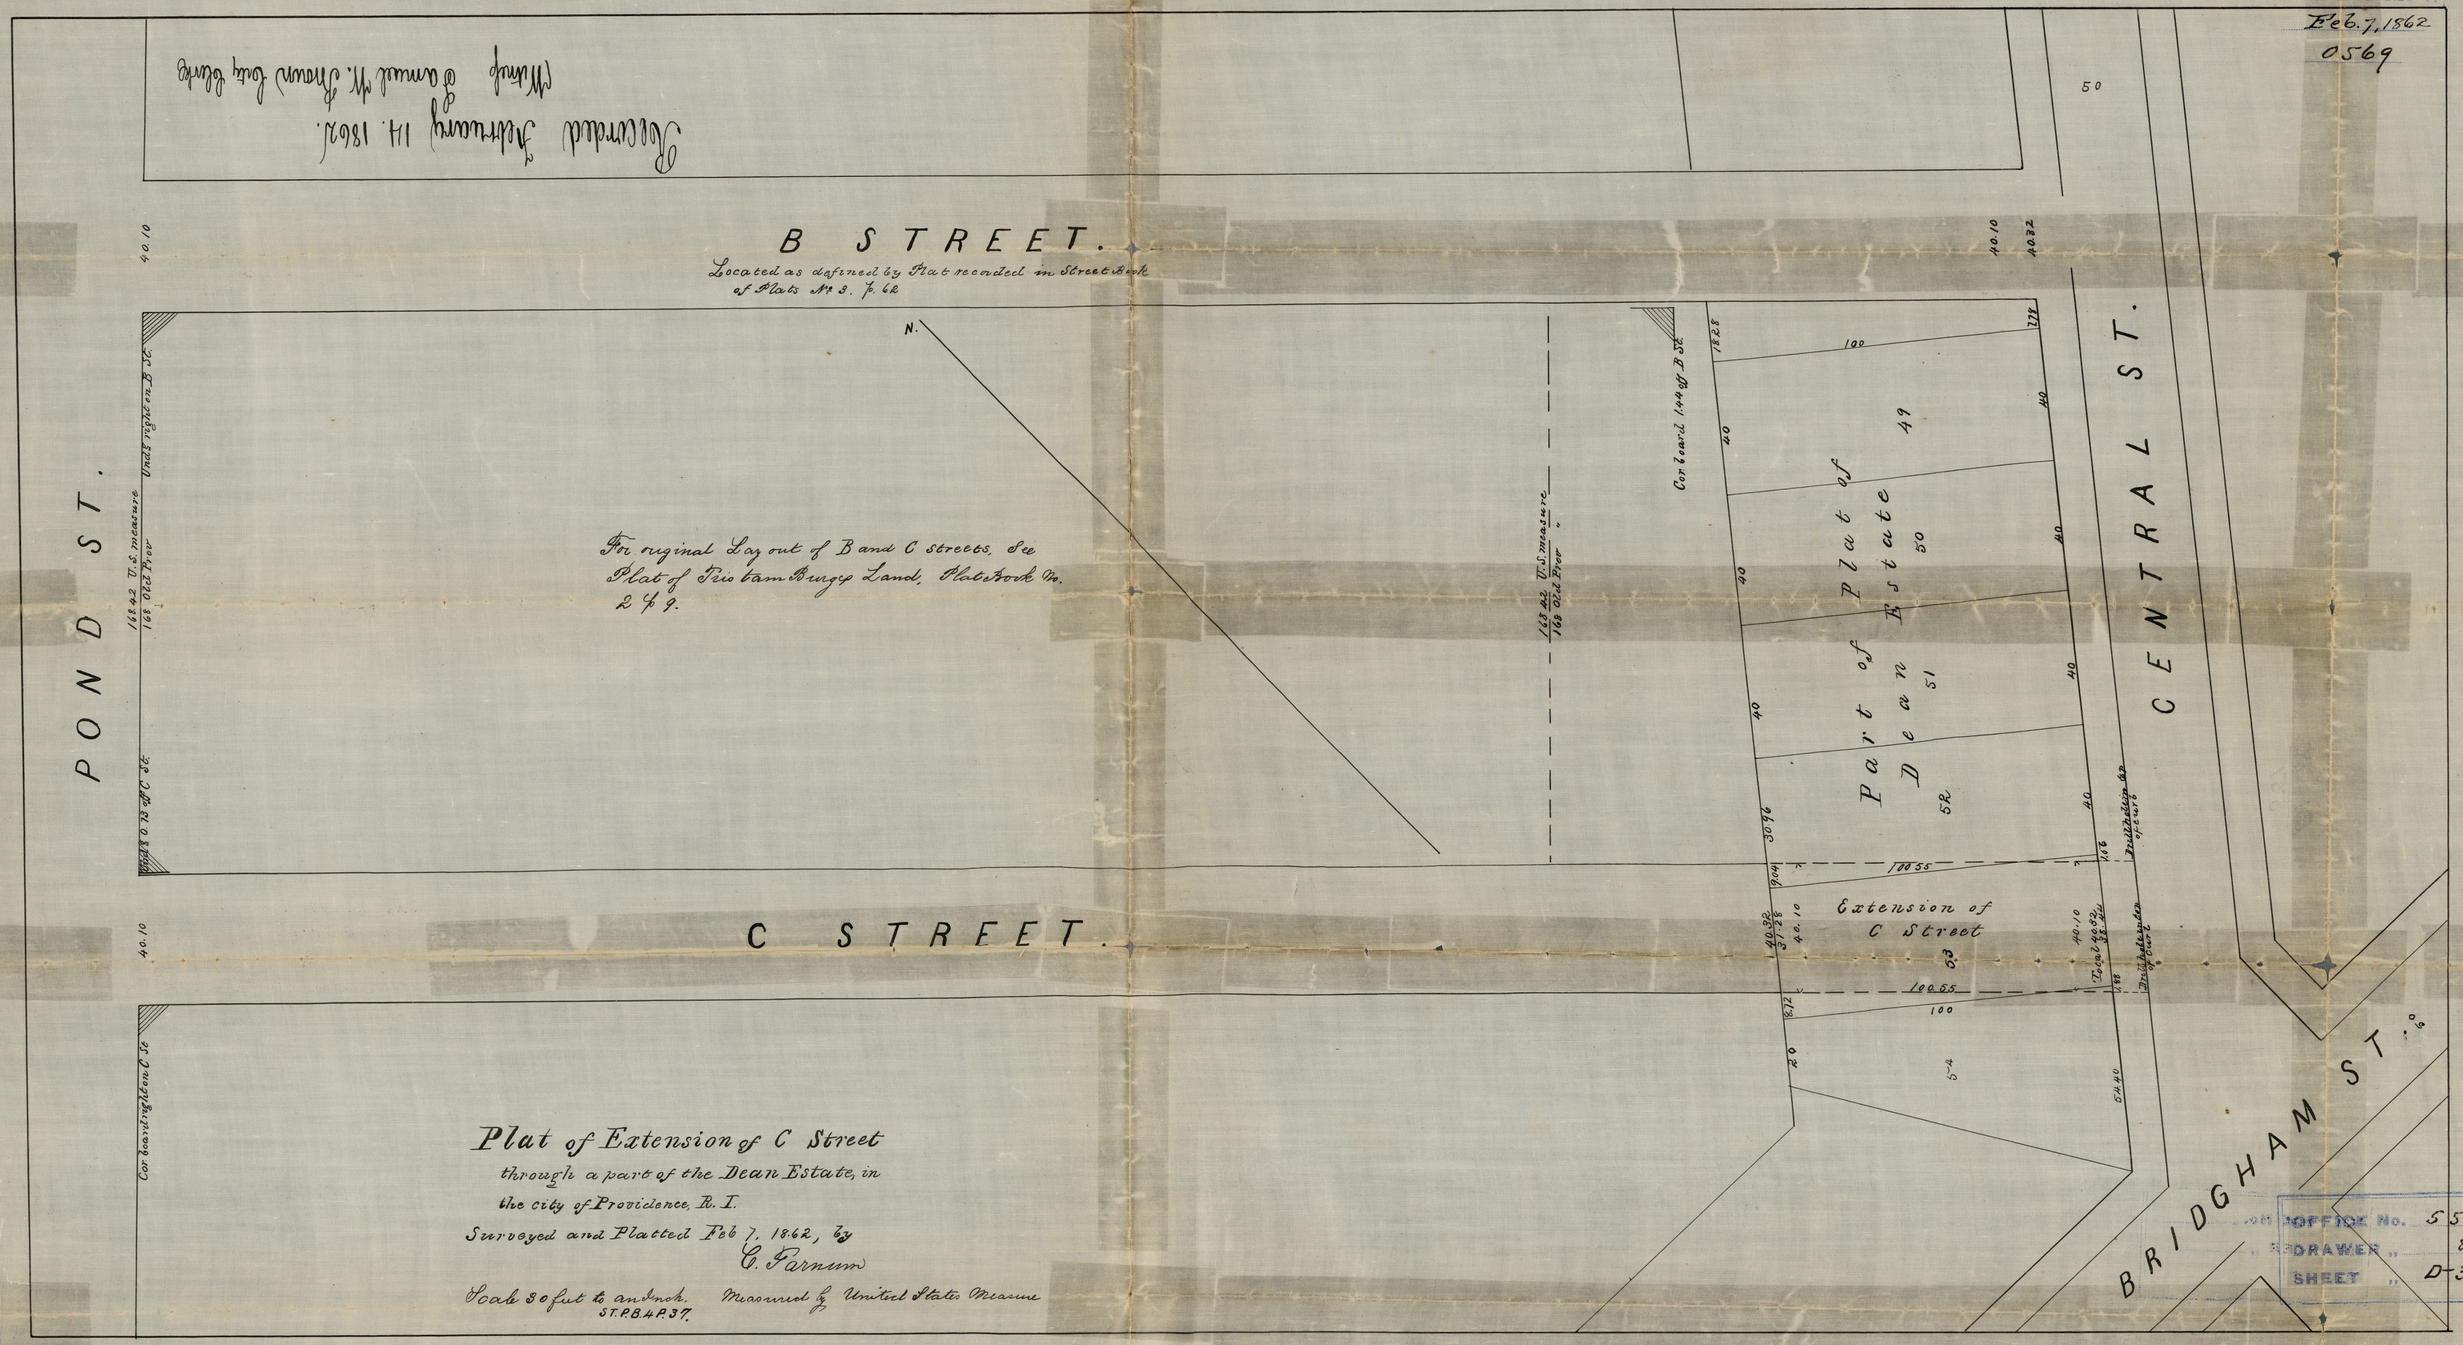

OFFICE No. 551
DRAWER " 81
SHEET " D-30

Compared.