SHEET No. 1.

CITY ENGINEER'S OFFICE
"STREET LINE DEP'T.
Apr. 17, 1879
04922

FBB-III-60-63

MAP OF

SHELDON ST.

FROM BENEFIT ST. TO HOPE ST.

IN TWO SHEETS

City Engineer's Office
Surveyed Jan. 1879
Drawn Apr. 17, 1879.
Scale 50 ft. per inch.

COMPARED.
Theodore A. Bladding
Ass't Engineer.

EXAMINED.

City Engineer.

1462.54
1452.91
1915.45
1457.72

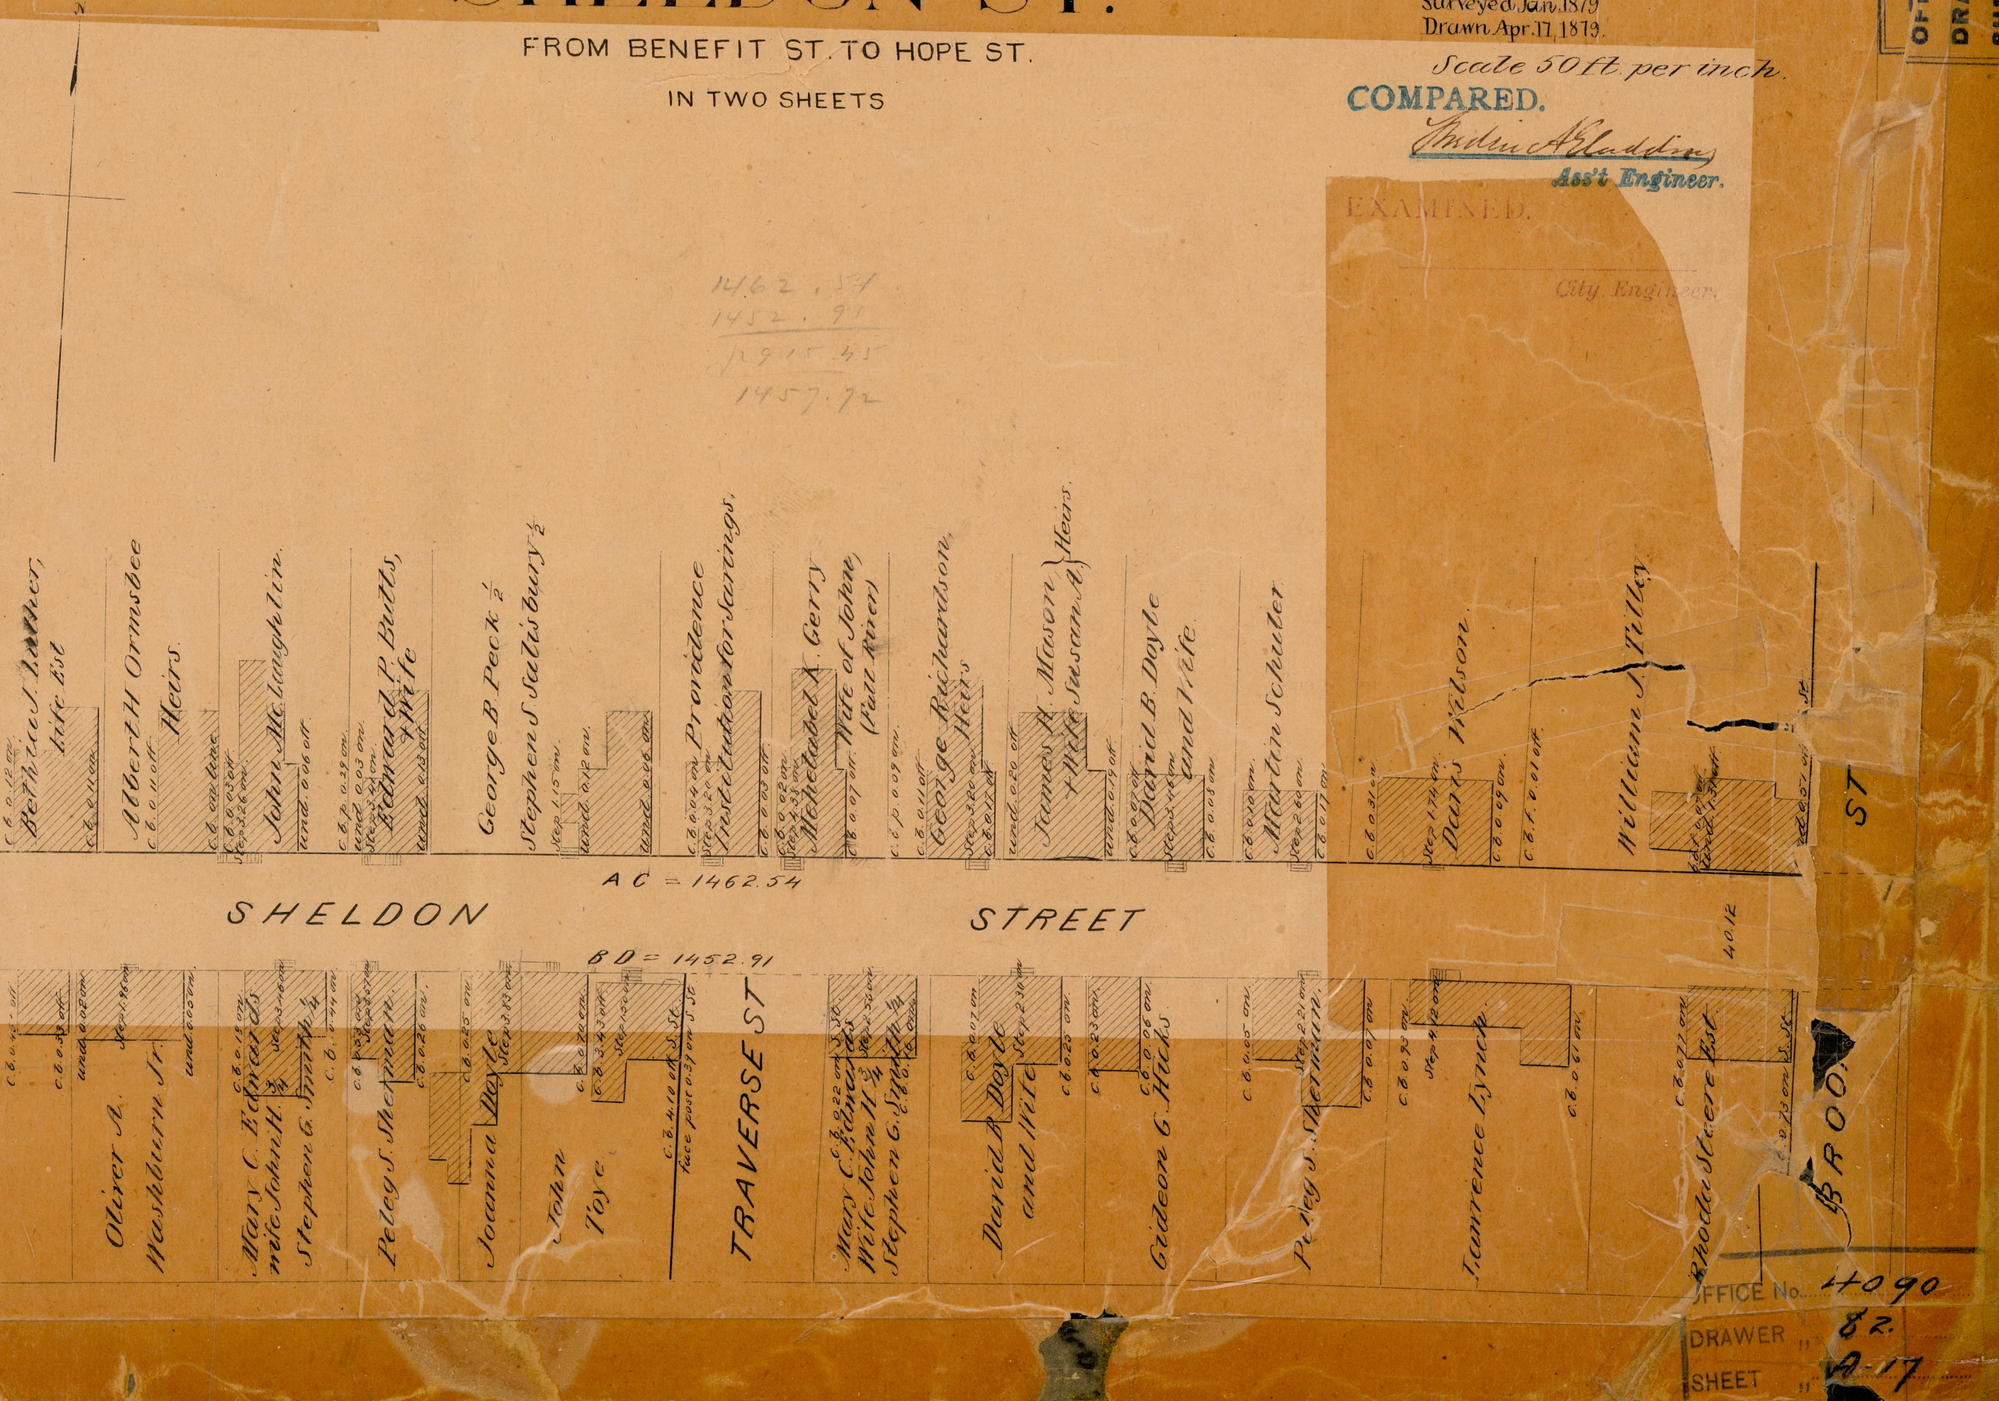

OFFICE No. 4090
DRAWER " 82.
SHEET " A-17