# PLANS
## OF
# BATTEY STREET
## EXTENSION
## FROM VERNON ST. TO BROADWAY
## SCALE
## FORTY FEET TO AN INCH

CITY ENGINEER'S OFFICE
STREET LINE DEP'T.
Dec. 18, 1872
01515

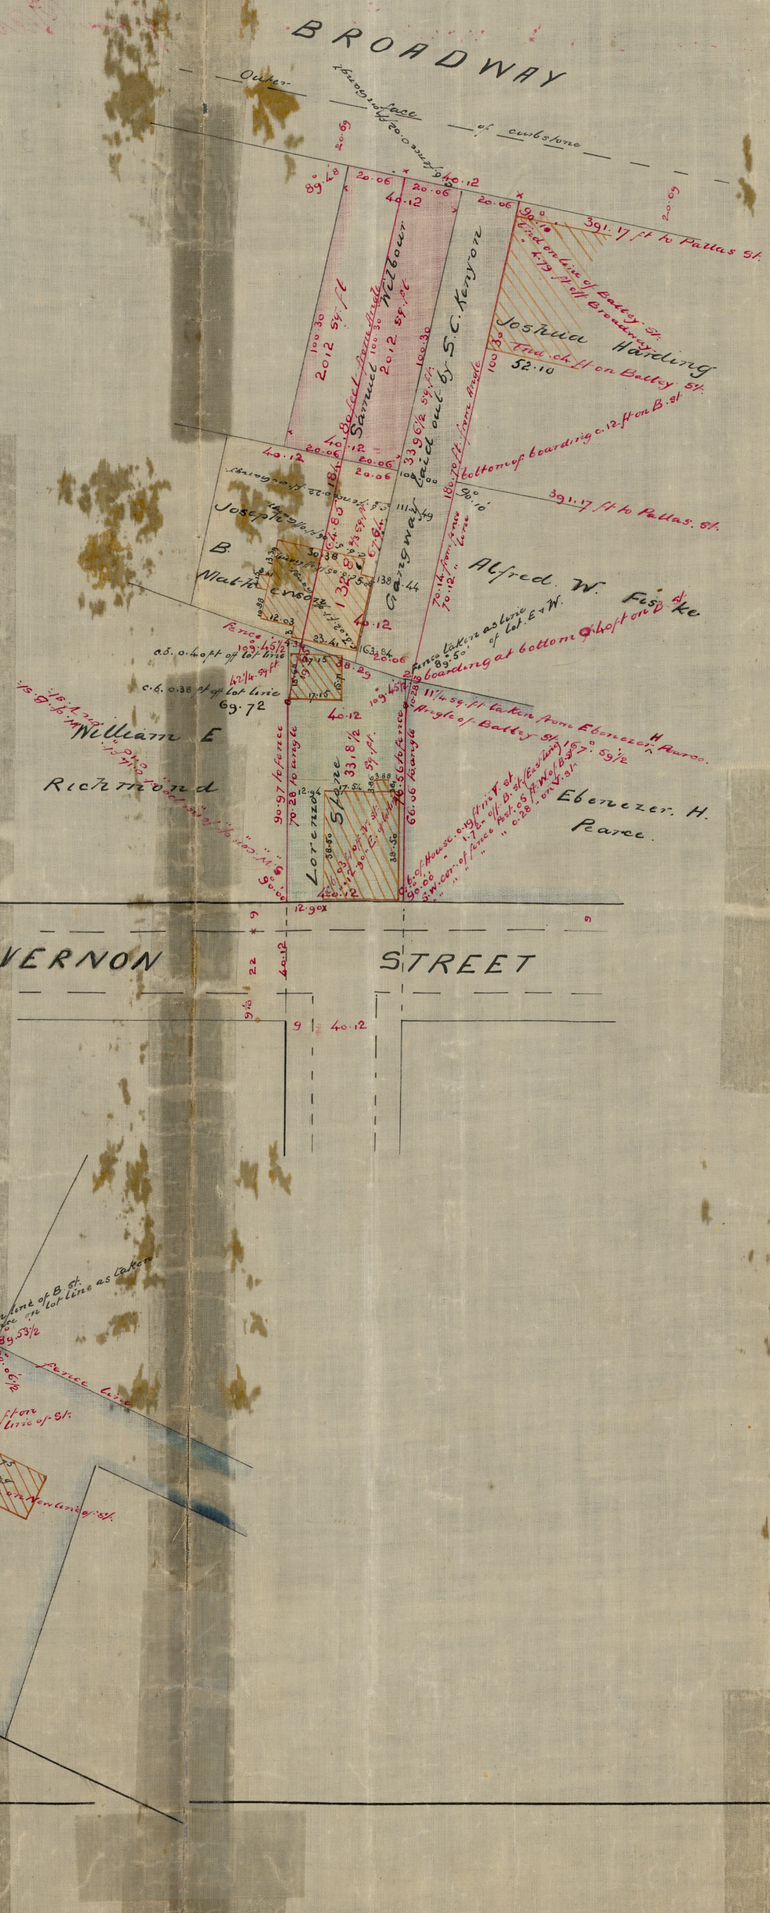


OFFICE No. 1266
DRAWER " 82
SHEET " C-13