FBB-XVII 98

PROVIDENCE, R.I.
CITY ENGINEER'S OFFICE
STREET LINE DEPT.
Aug. 16, 1893
021374

PLAT OF
HAZAEL STREET
FROM DOUGLAS AVE. TO GENERAL ST.
SCALE 40 FEET PER INCH.

243.66

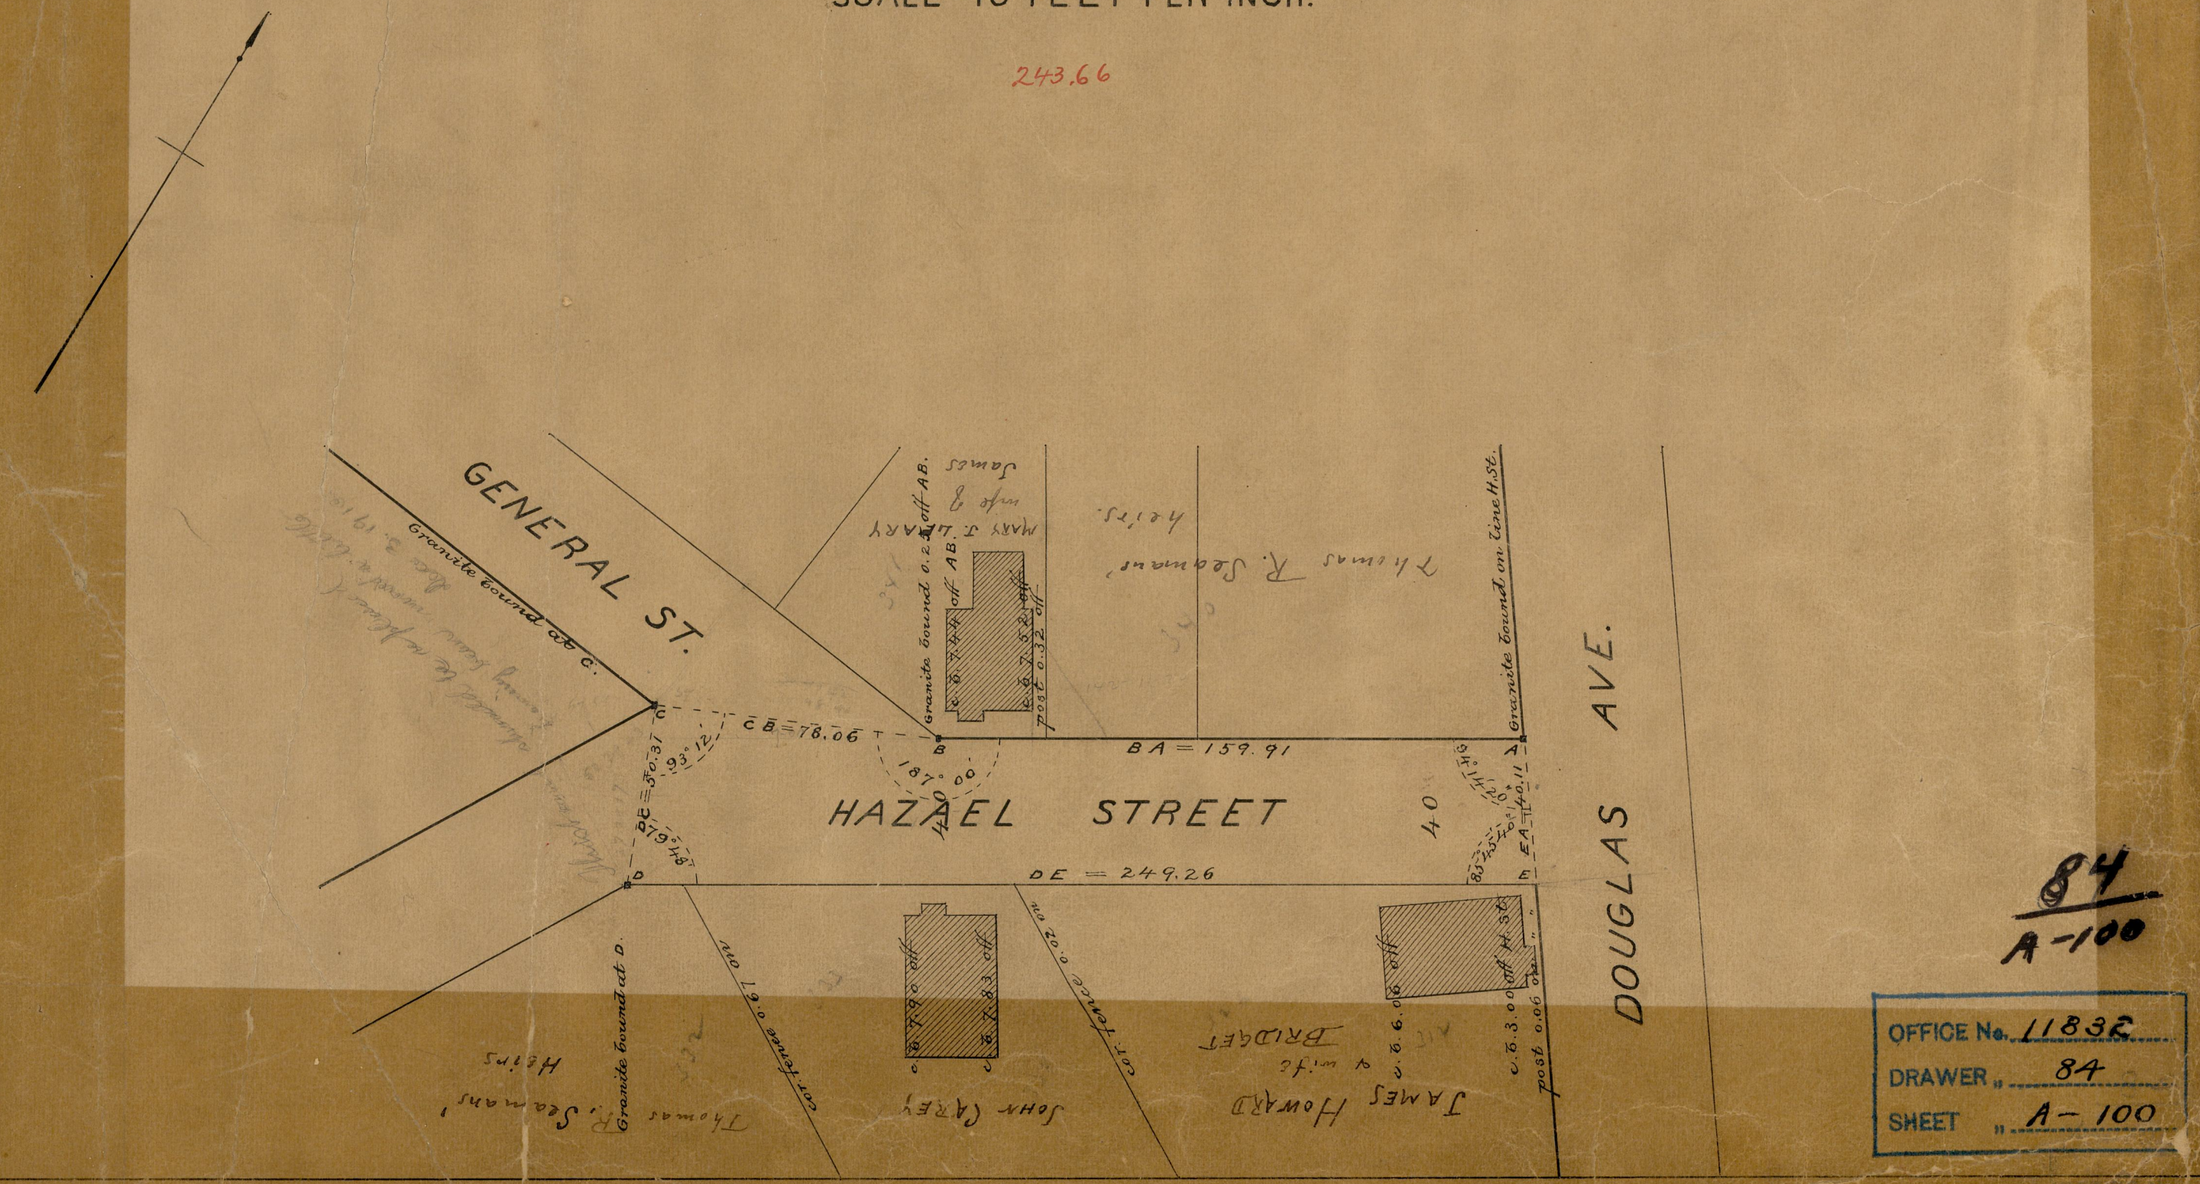

84
A-100

OFFICE No. 11832
DRAWER " 84
SHEET " A-100