FBB-XVII-113-4

PROVIDENCE, R.I.
CITY ENGINEER'S OFFICE
STREET LINE DEP'T.
Oct. 20, 1893
021669

PLAT OF
EDEN STREET
FROM BROADWAY TO EISWALD ST.
SCALE 50 FEET PER INCH.

793.01

(Condemned By Olneyville Expressway)

New York, New Haven & Hartford Railroad Company

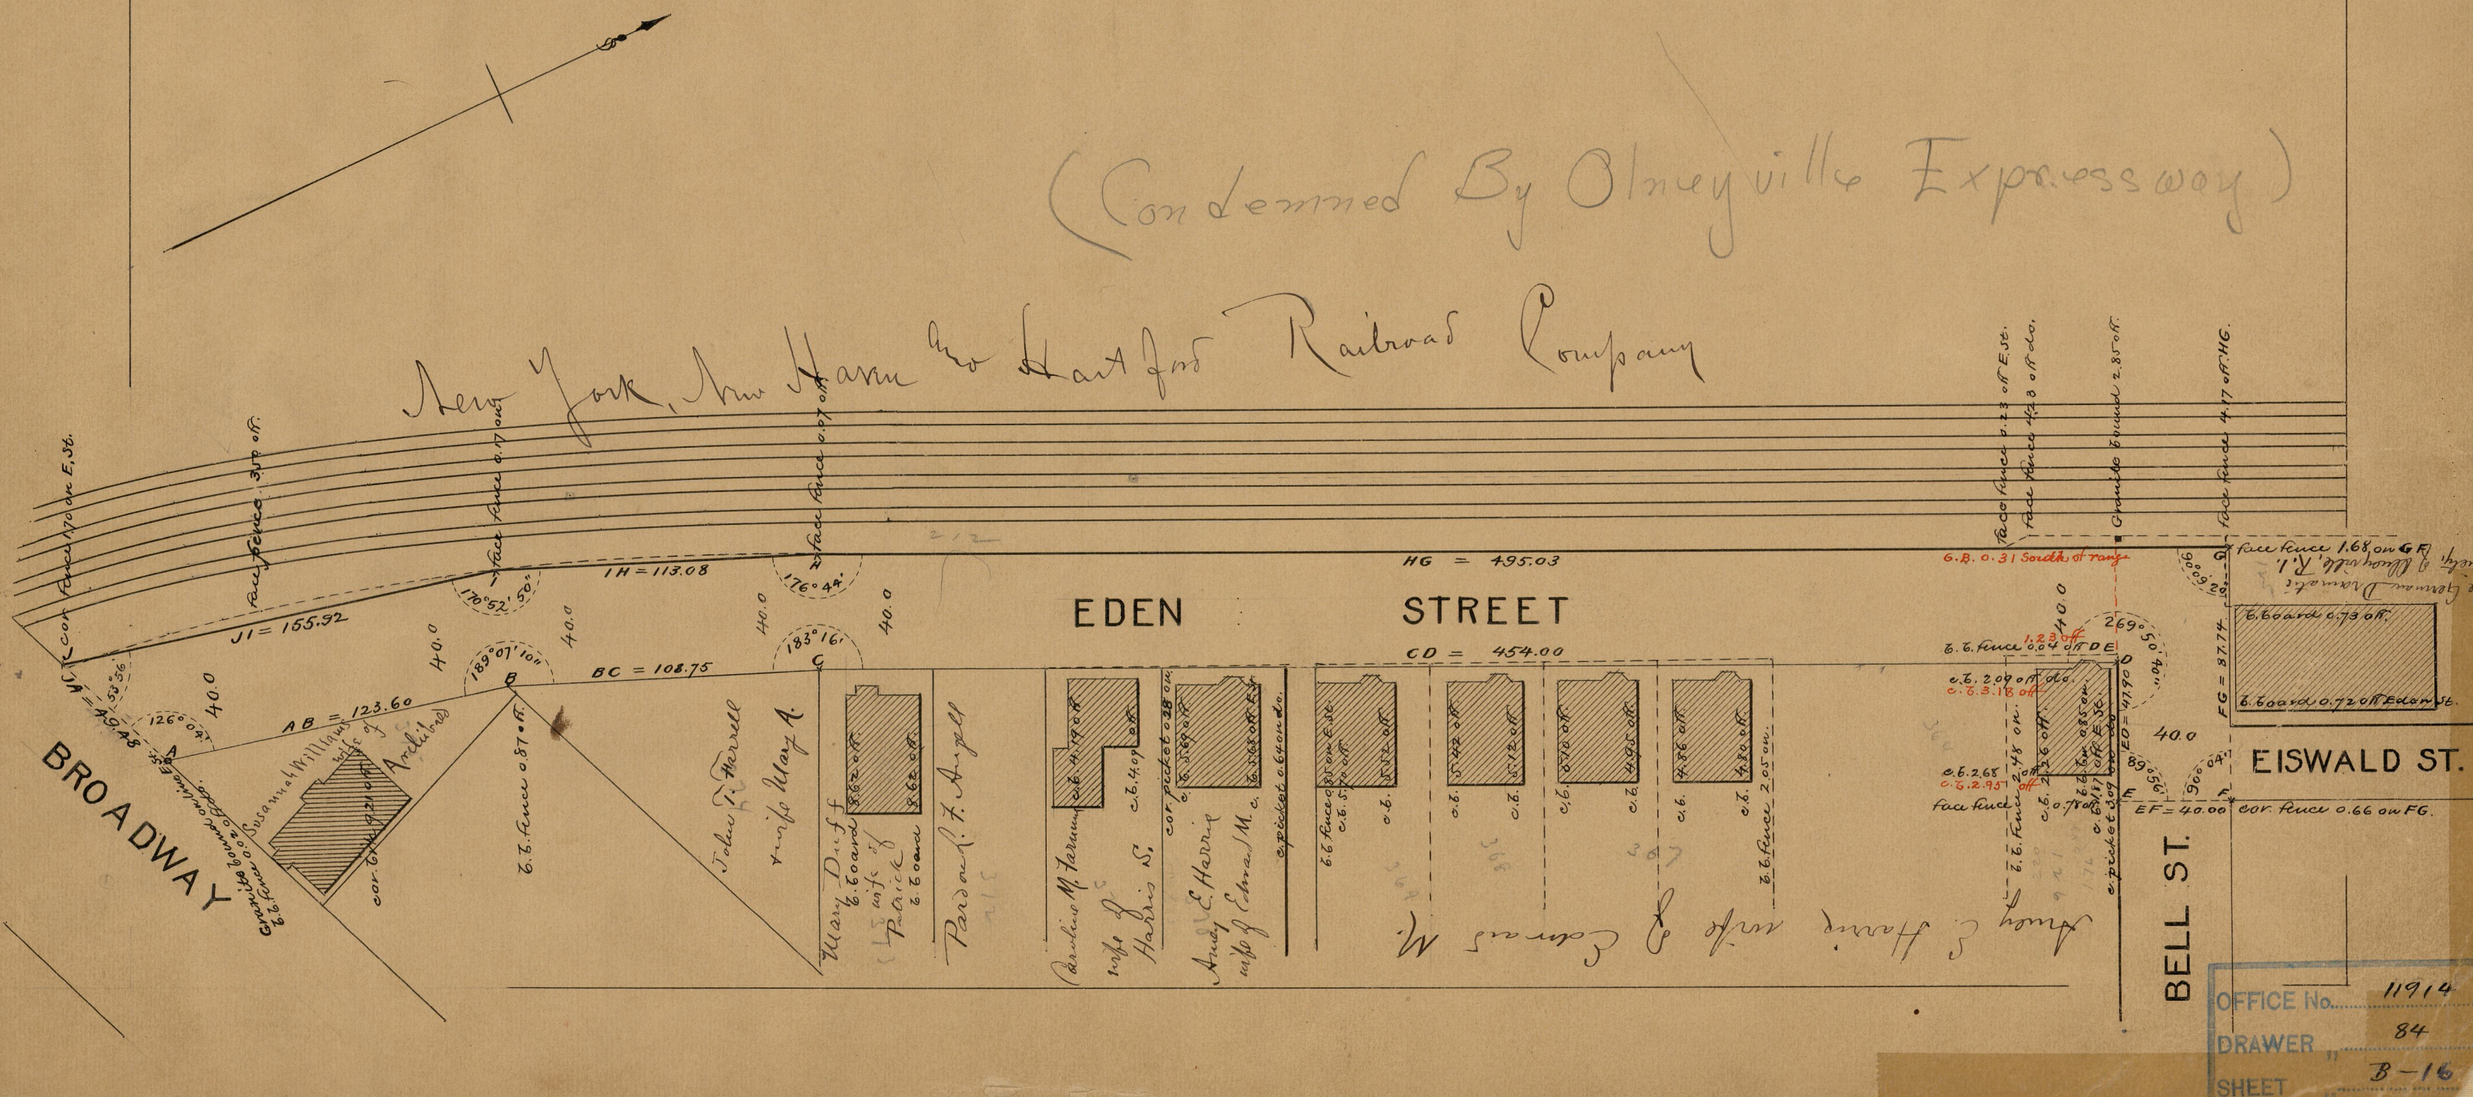
EDEN STREET
BROADWAY
BELL ST.
EISWALD ST.
HG = 495.03
CD = 454.00
EF = 400.00
AB = 123.60
BC = 108.75
IH = 113.08
J1 = 155.92
JA = 49.48
FG = 87.74
Susanna H. Williams wife of Archibald
John L. Harrell
Mary A. Angell
Mary Duff
Patrick Duff
Pardon F. Angell
Andrew E. Harris wife of Edward M.
Charles M. Harris wife of Edward M.
Granite Bound 2.87 off.
Face Fence 3.70 off.
Face Fence 0.17 out
Face Fence 0.07 out
Face Fence 1.70 on E. St.
Face Fence 0.87 off.
Face Fence 0.87 off.
Face Fence 2.05 on.
Face Fence 1.23 off E. St.
Face Fence 4.48 off do.
Granite Bound 2.87 off.
Face Fence 4.17 off HG.
Face Fence 1.68 on GR
G.B. 0.31 South of range
E.B. Fence 0.04 off DE
E.B. 2.09 on do.
E.B. 3.18 off
E.B. 2.68
E.B. 2.95 off
E.B. 2.48 on
E.B. 3.36 off
E.B. 0.78
E.B. 3.17 off E. St.
E.B. 4.85 on
E.B. Fence 3.07 on
E.B. Fence 0.66 on FG.
E.B. Board 0.73 off.
E.B. Board 0.72 off Eldon St.
Fence 0.87 off
Fence 0.87 off
Fence 0.87 off
Fence 0.87 off
Fence 0.87 off
Fence 0.87 off
Fence 0.87 off
Fence 0.87 off
E.B. Fence 0.87 off
E.B. Fence 0.87 off
E.B.