SHEET ONE

F.B.B-XII-38-9

PROVIDENCE, R.I.
CITY ENGINEER'S OFFICE
STREET LINE DEP'T.
Nov. 2, 1893
021812

PLAT OF

EVERGREEN STREET

FROM NORTH MAIN ST. TO CAMP ST.

IN TWO SHEETS.

SCALE 40 FEET PER INCH.

1112.02

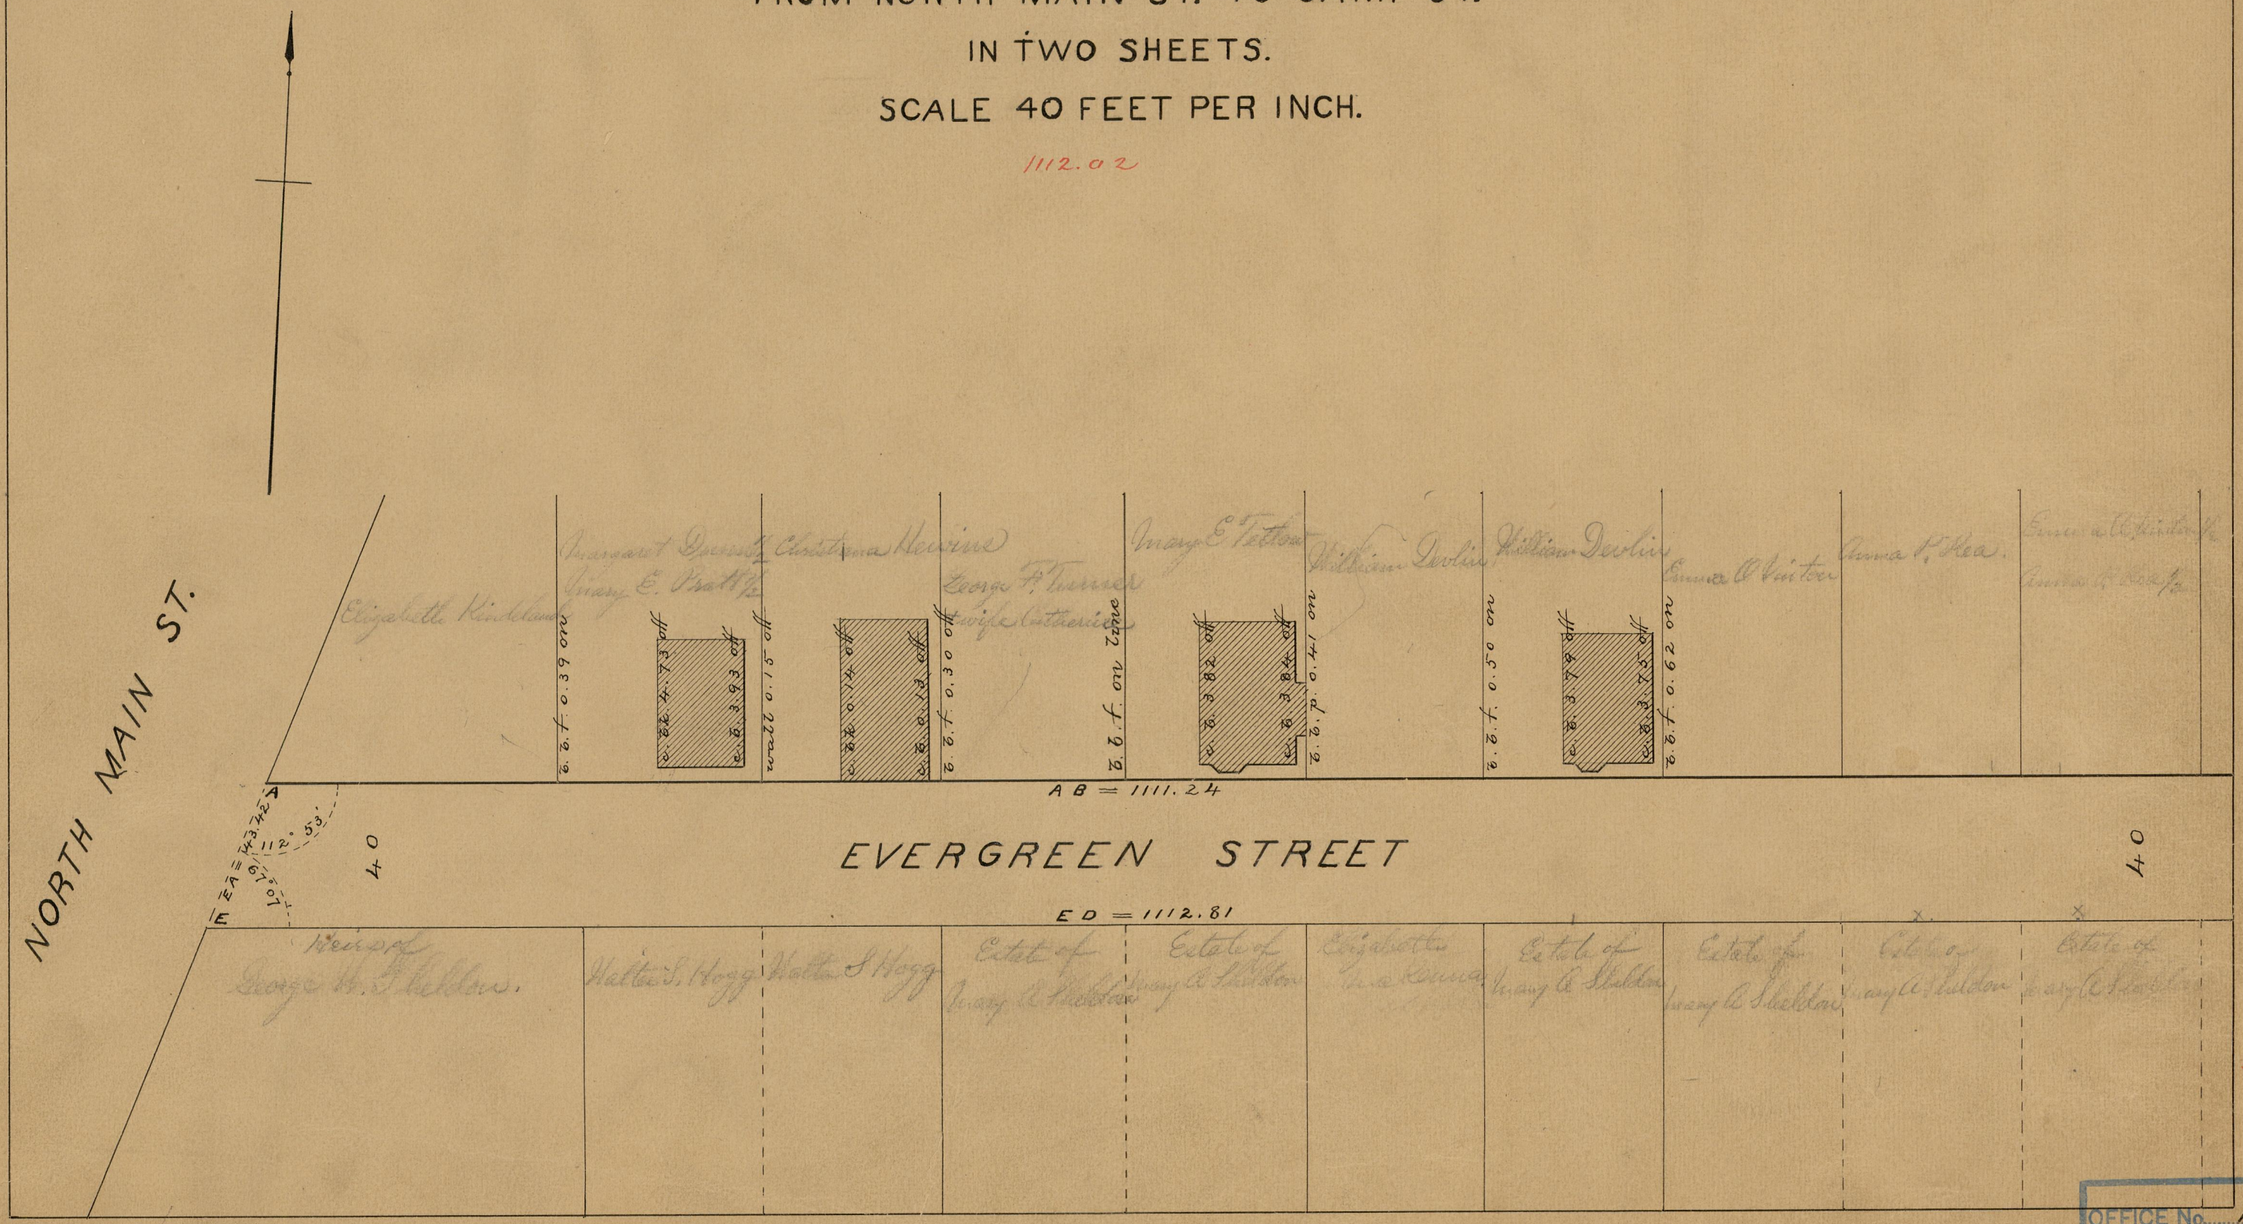

84
B-23

OFFICE No. 11972
DRAWER 84
SHEET B-23