T.F.C. 2562-127-130

PROVIDENCE, R.I.
CITY ENGINEER'S OFFICE
STREET LINE DEP'T.
May 22, 1929.
051813

PLAT OF

SMITH and DAVIS STREETS

AT

NORTHWESTERLY CORNER

BOARD OF ALDERMEN

FEBUARY 7, 1929,

Scale 1" = 40'

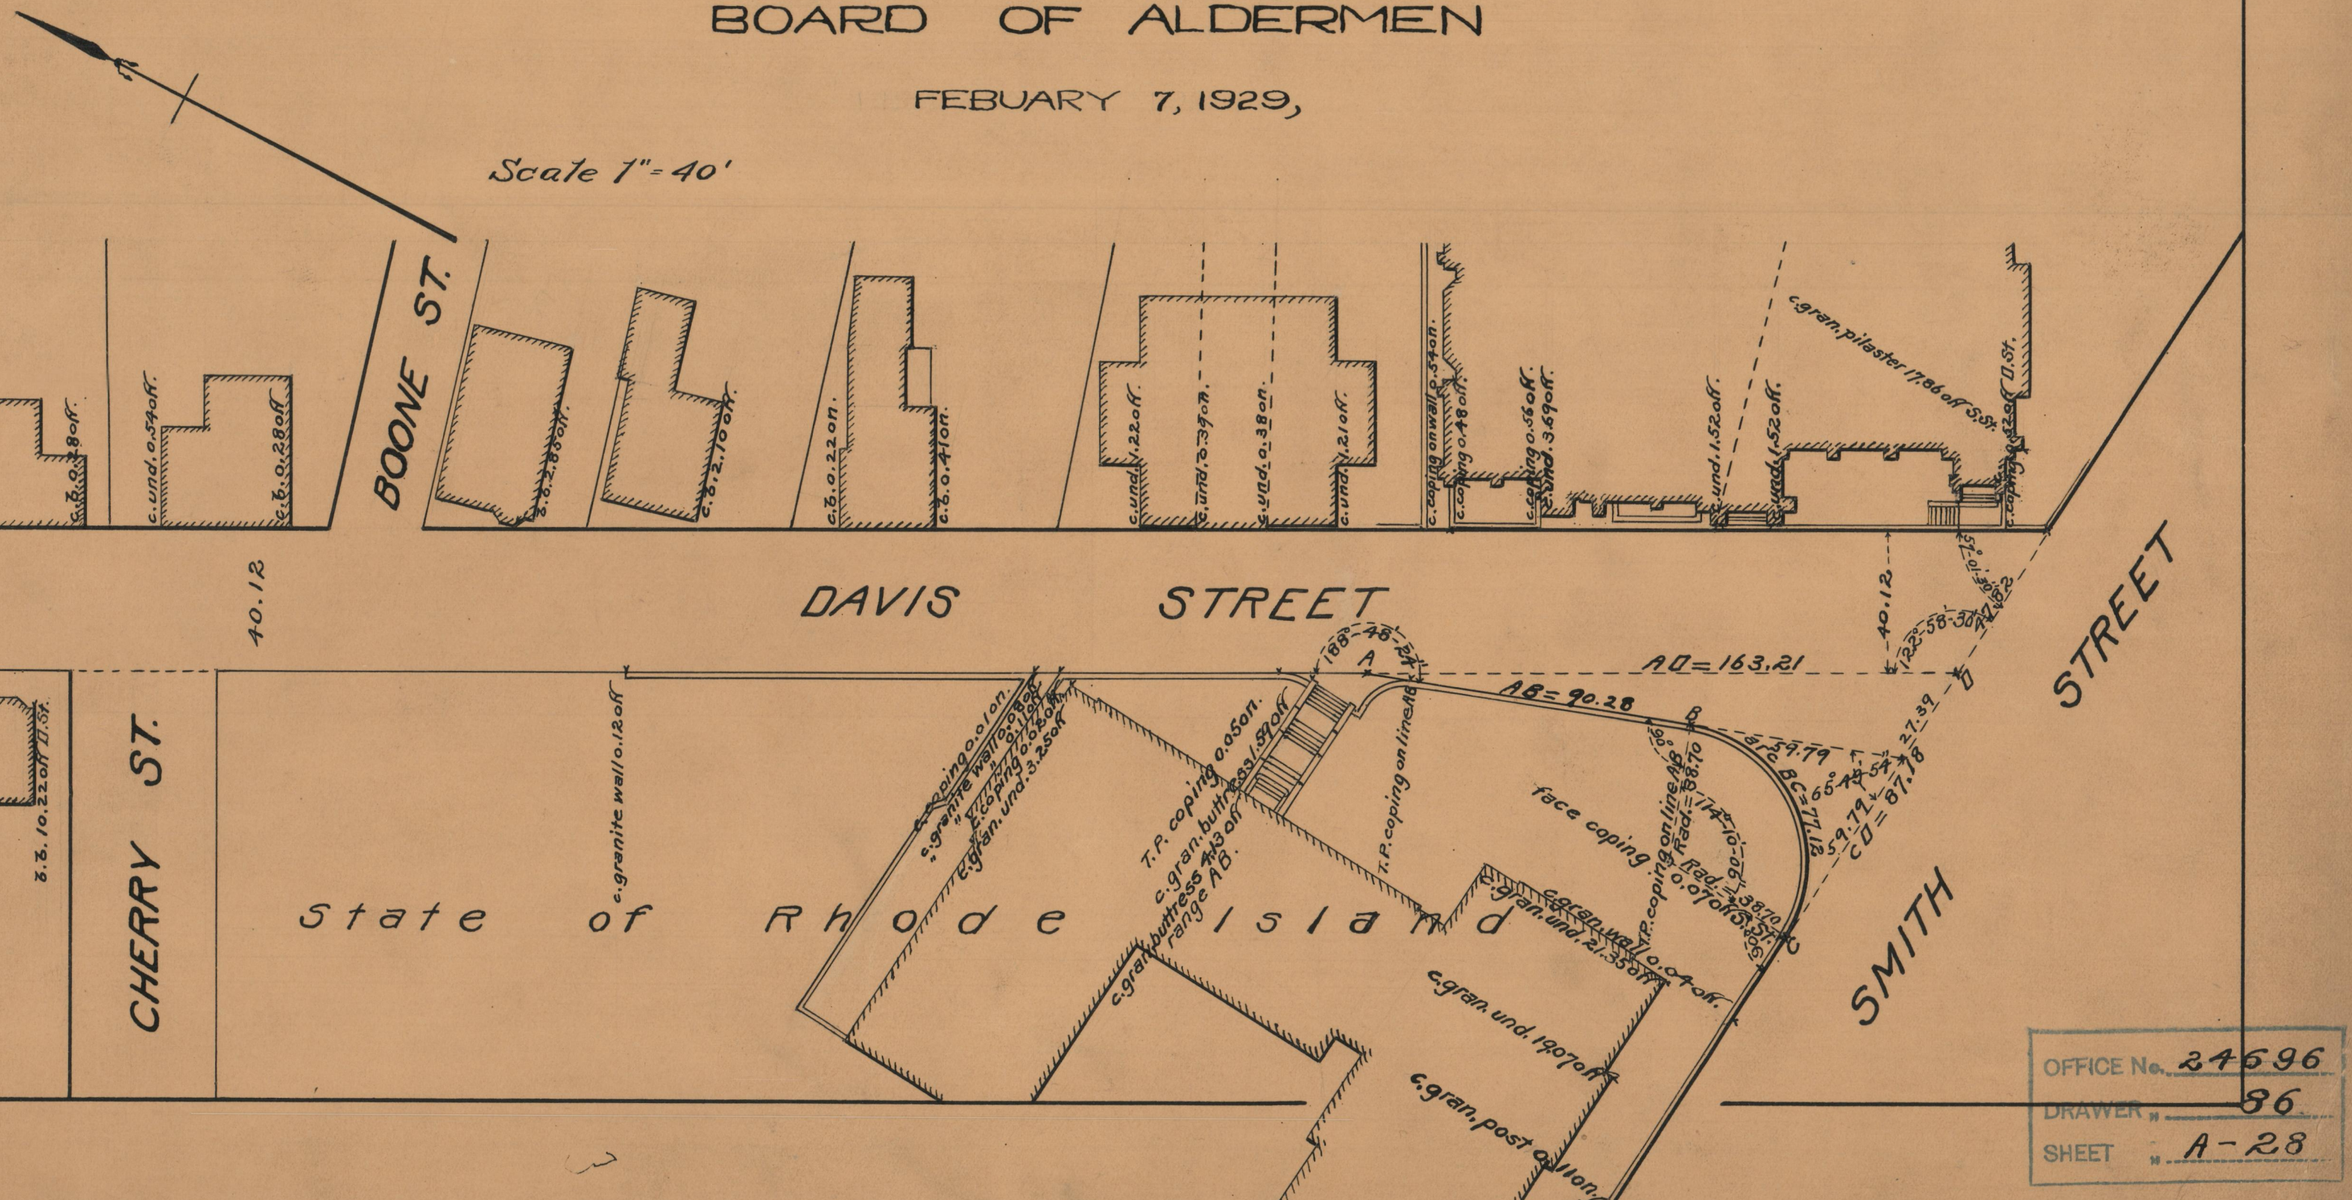

OFFICE No. 24696
DRAWER " 86
SHEET " A-28