G.W.S. 3154-160, 161.

PLAT OF

LA SALLE DRIVE

FROM SHARON ST. E'ST'LY, S'TH'LY, AND W'ST'LY TO SHARON ST.

BOARD OF ALDERMEN

OCTOBER 19, 1939

PROVIDENCE, R.I.

CITY ENGINEERS' OFFICE

STREET LINE DEPT.

January 16, 1943.

059170

SCALE 1" = 50'

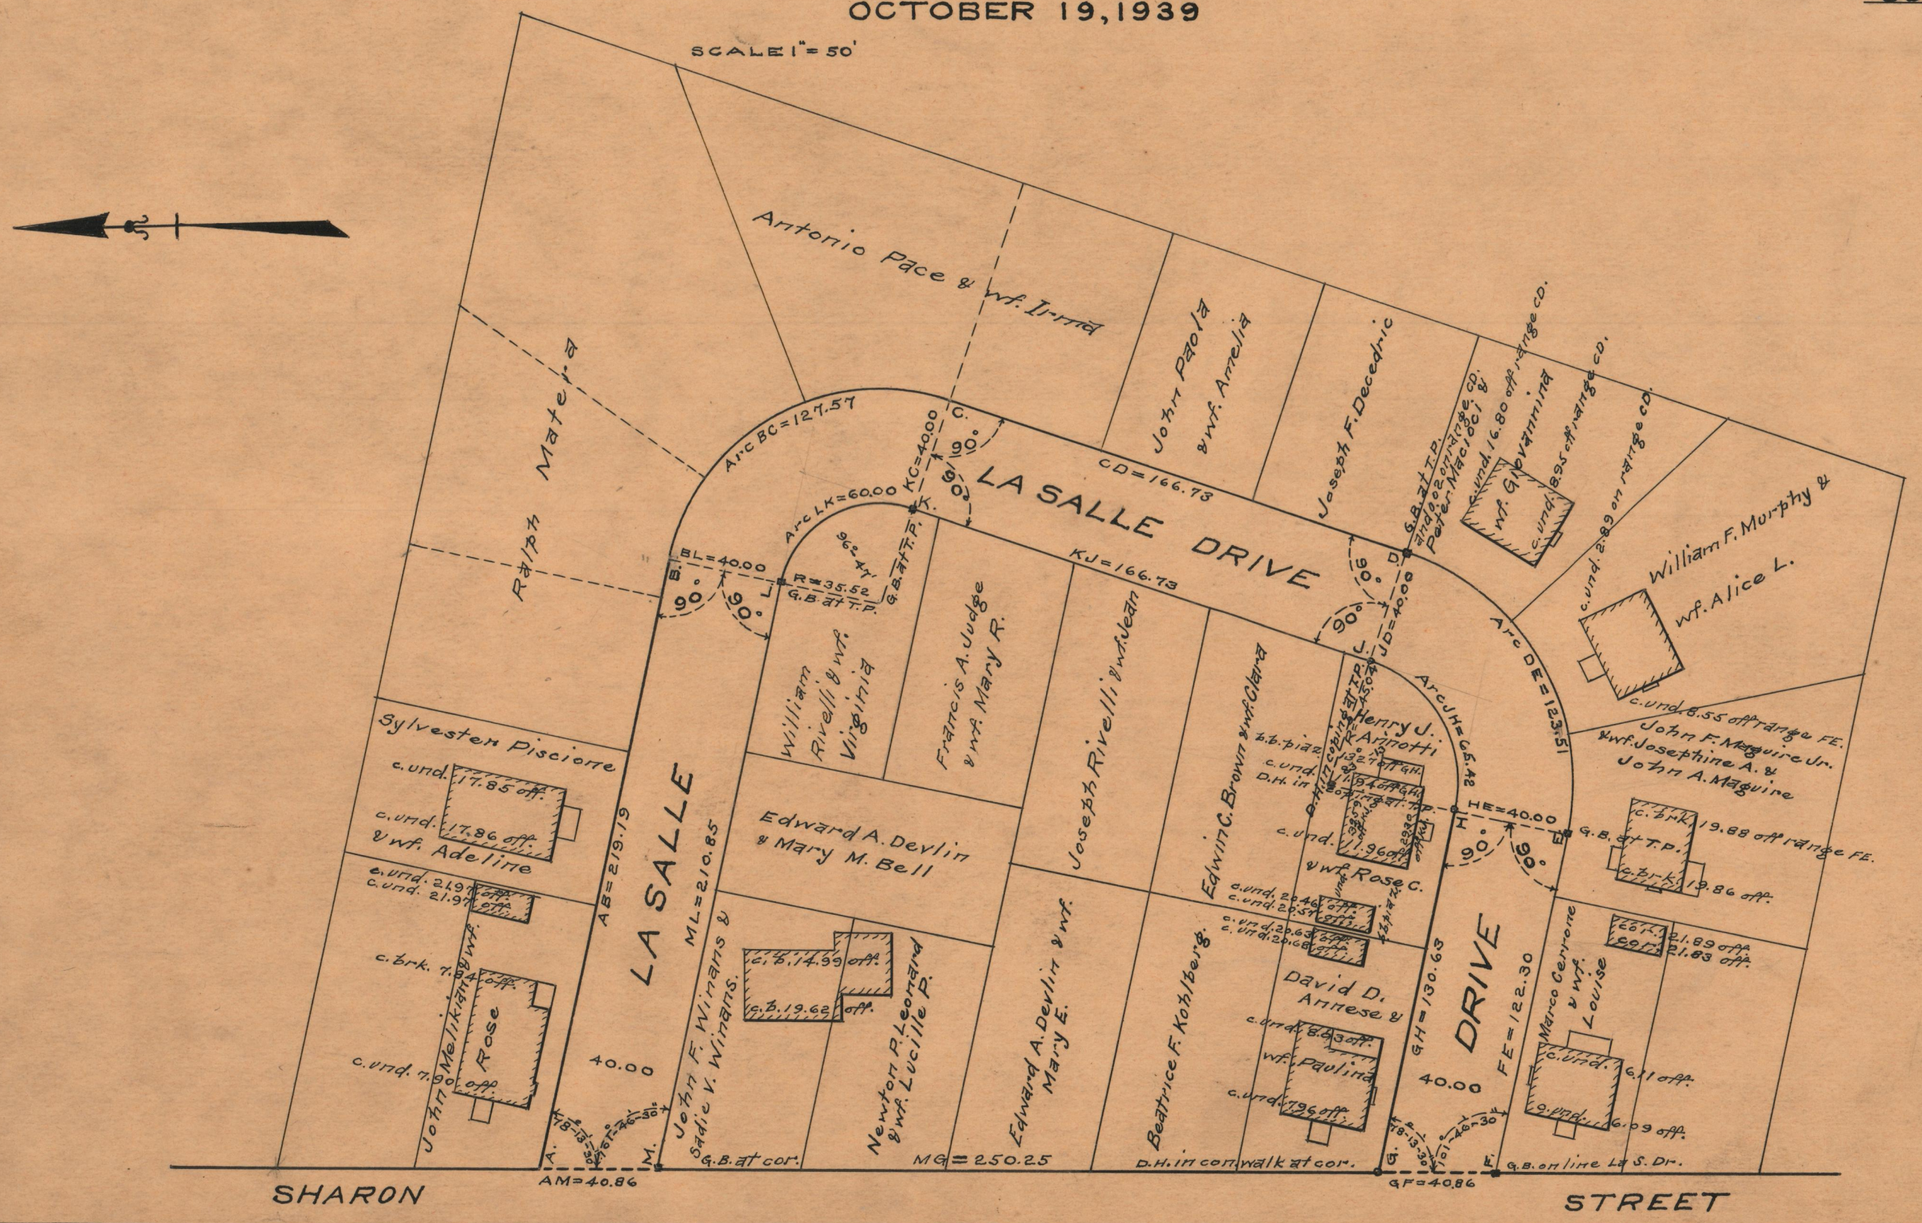

OFFICE No. 26766

DRAWER " 87

SHEET " B-98