G.W.S. 3234-78,79.

PLAT OF

O'CONNELL STREET

FROM EDDY ST. ABOUT 353 FT. EASTERLY
TO THE PORTION ALREADY RECEIVED
CITY COUNCIL
MARCH 3, 1950

SCALE 1"=40'

PROVIDENCE, R. I.
P. W. DEPT. - ENGINEERING OFFICE
STREET LINE SECTION
Plan No 960273
Date DECEMBER 29, 1950

348.49
362.41
2 710.86
355.43

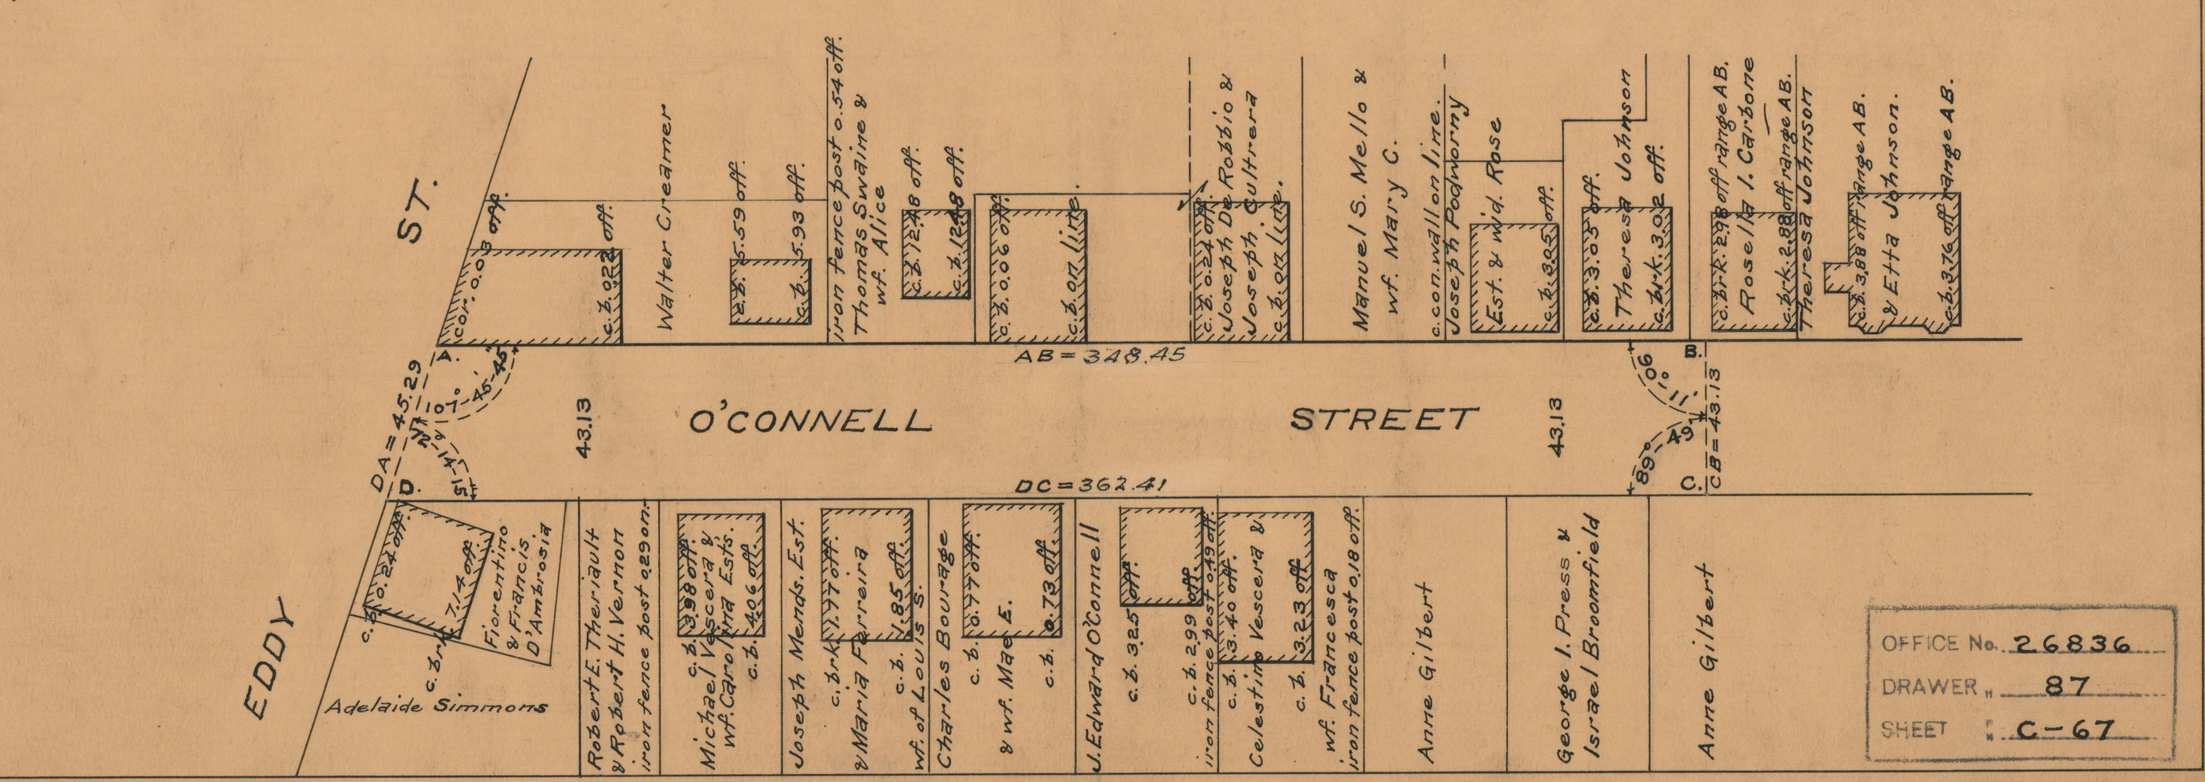

OFFICE No. 26836
DRAWER " 87
SHEET " C-67