G.W.S. 3220-183

PLAT OF

WEBB STREET

FROM BOLTON AVE. TO FARM ST.

CITY COUNCIL

MARCH 3, 1950

SCALE 1" = 40'

PROVIDENCE, R. I.
P. W. DEPT. - ENGINEERING OFFICE
STREET LINE SECTION
Plan No 060303
Date FEBRUARY 9, 1951

302.83
293.96
596.79
298.395

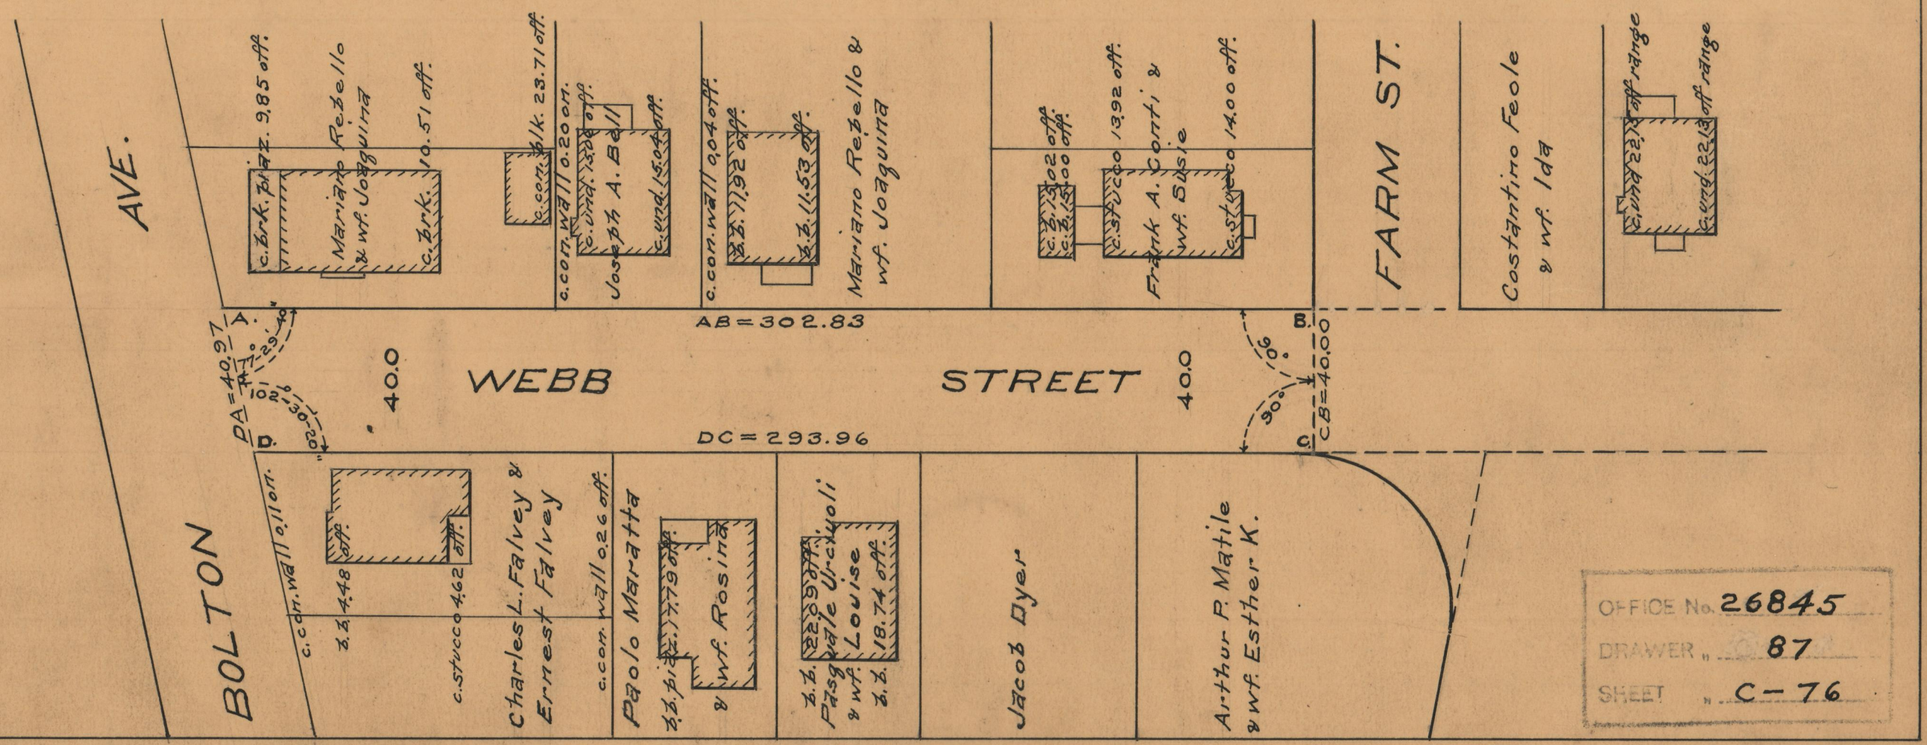

OFFICE No. 26845
DRAWER " 87
SHEET " C-76