IN TWO SHEETS
SHEET ONE

F.B 3267 P. 76-77. 26921

PROVIDENCE, R. I.
P. W. DEPT. - ENGINEERING OFFICE
STREET LINE SECTION
Plan No 060771
Date Oct. 27, 1953

PLAT OF

SWIFT STREET

JOB ST. TO SILVER SPRING ST.

CITY COUNCIL

JANUARY 4, 1952

SCALE 1" = 50'

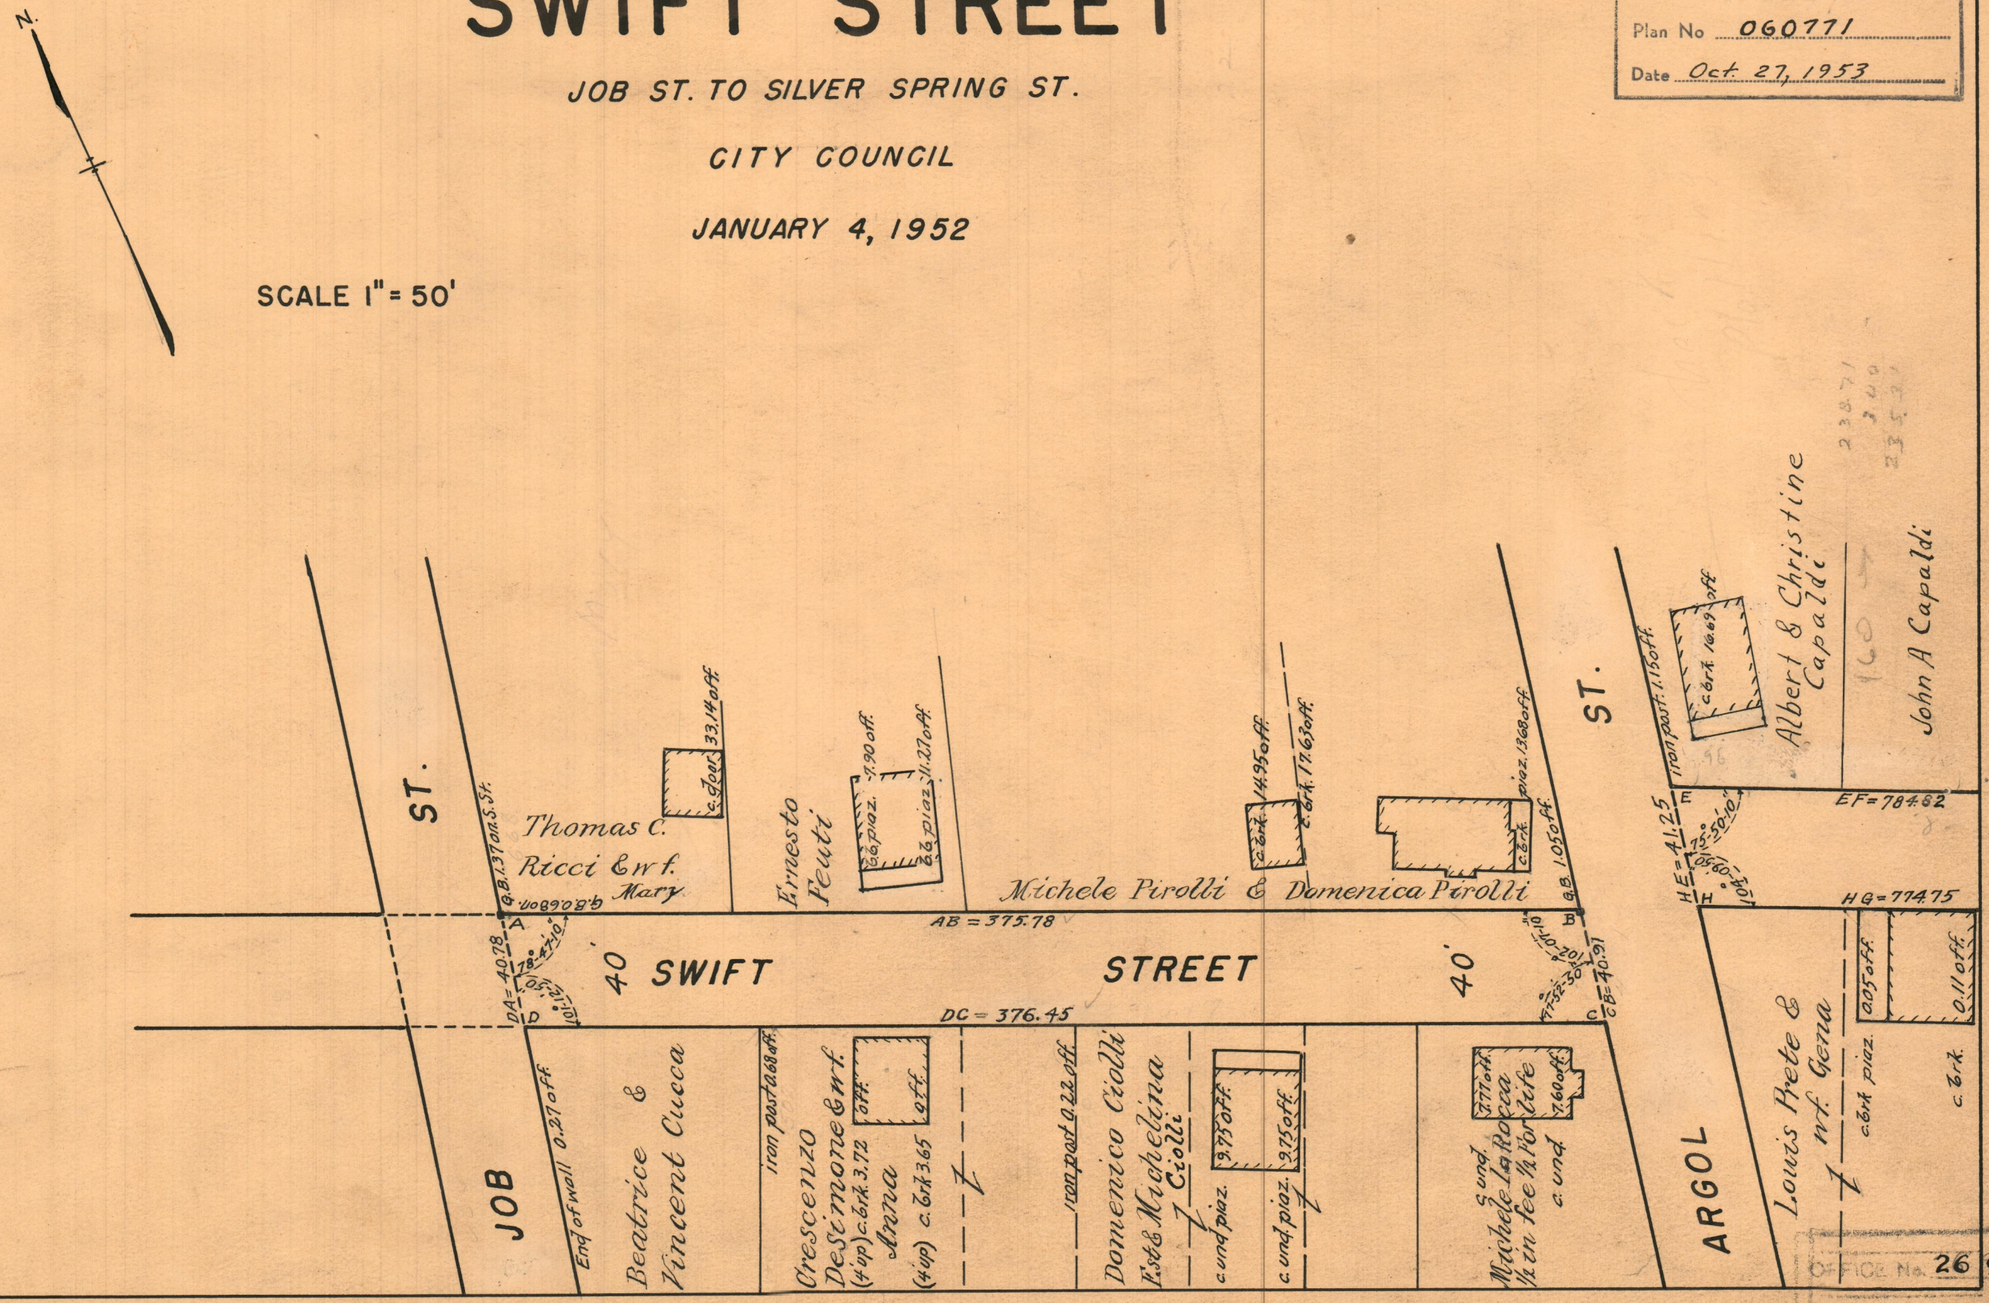

OFFICE No. 26 921
DRAWER 88
SHEET B-2