76-3

3283-28

PLAT OF

CHACE DRIVE

From CHACE AVE. to its N'ly Term.

CITY COUNCIL

SEPTEMBER 17, 1954

PROVIDENCE, R. I.
P. W. DEPT. - ENGINEERING OFFICE
STREET LINE SECTION
Plan No 061223
Date June 27, 1955

Scale 1"=30'

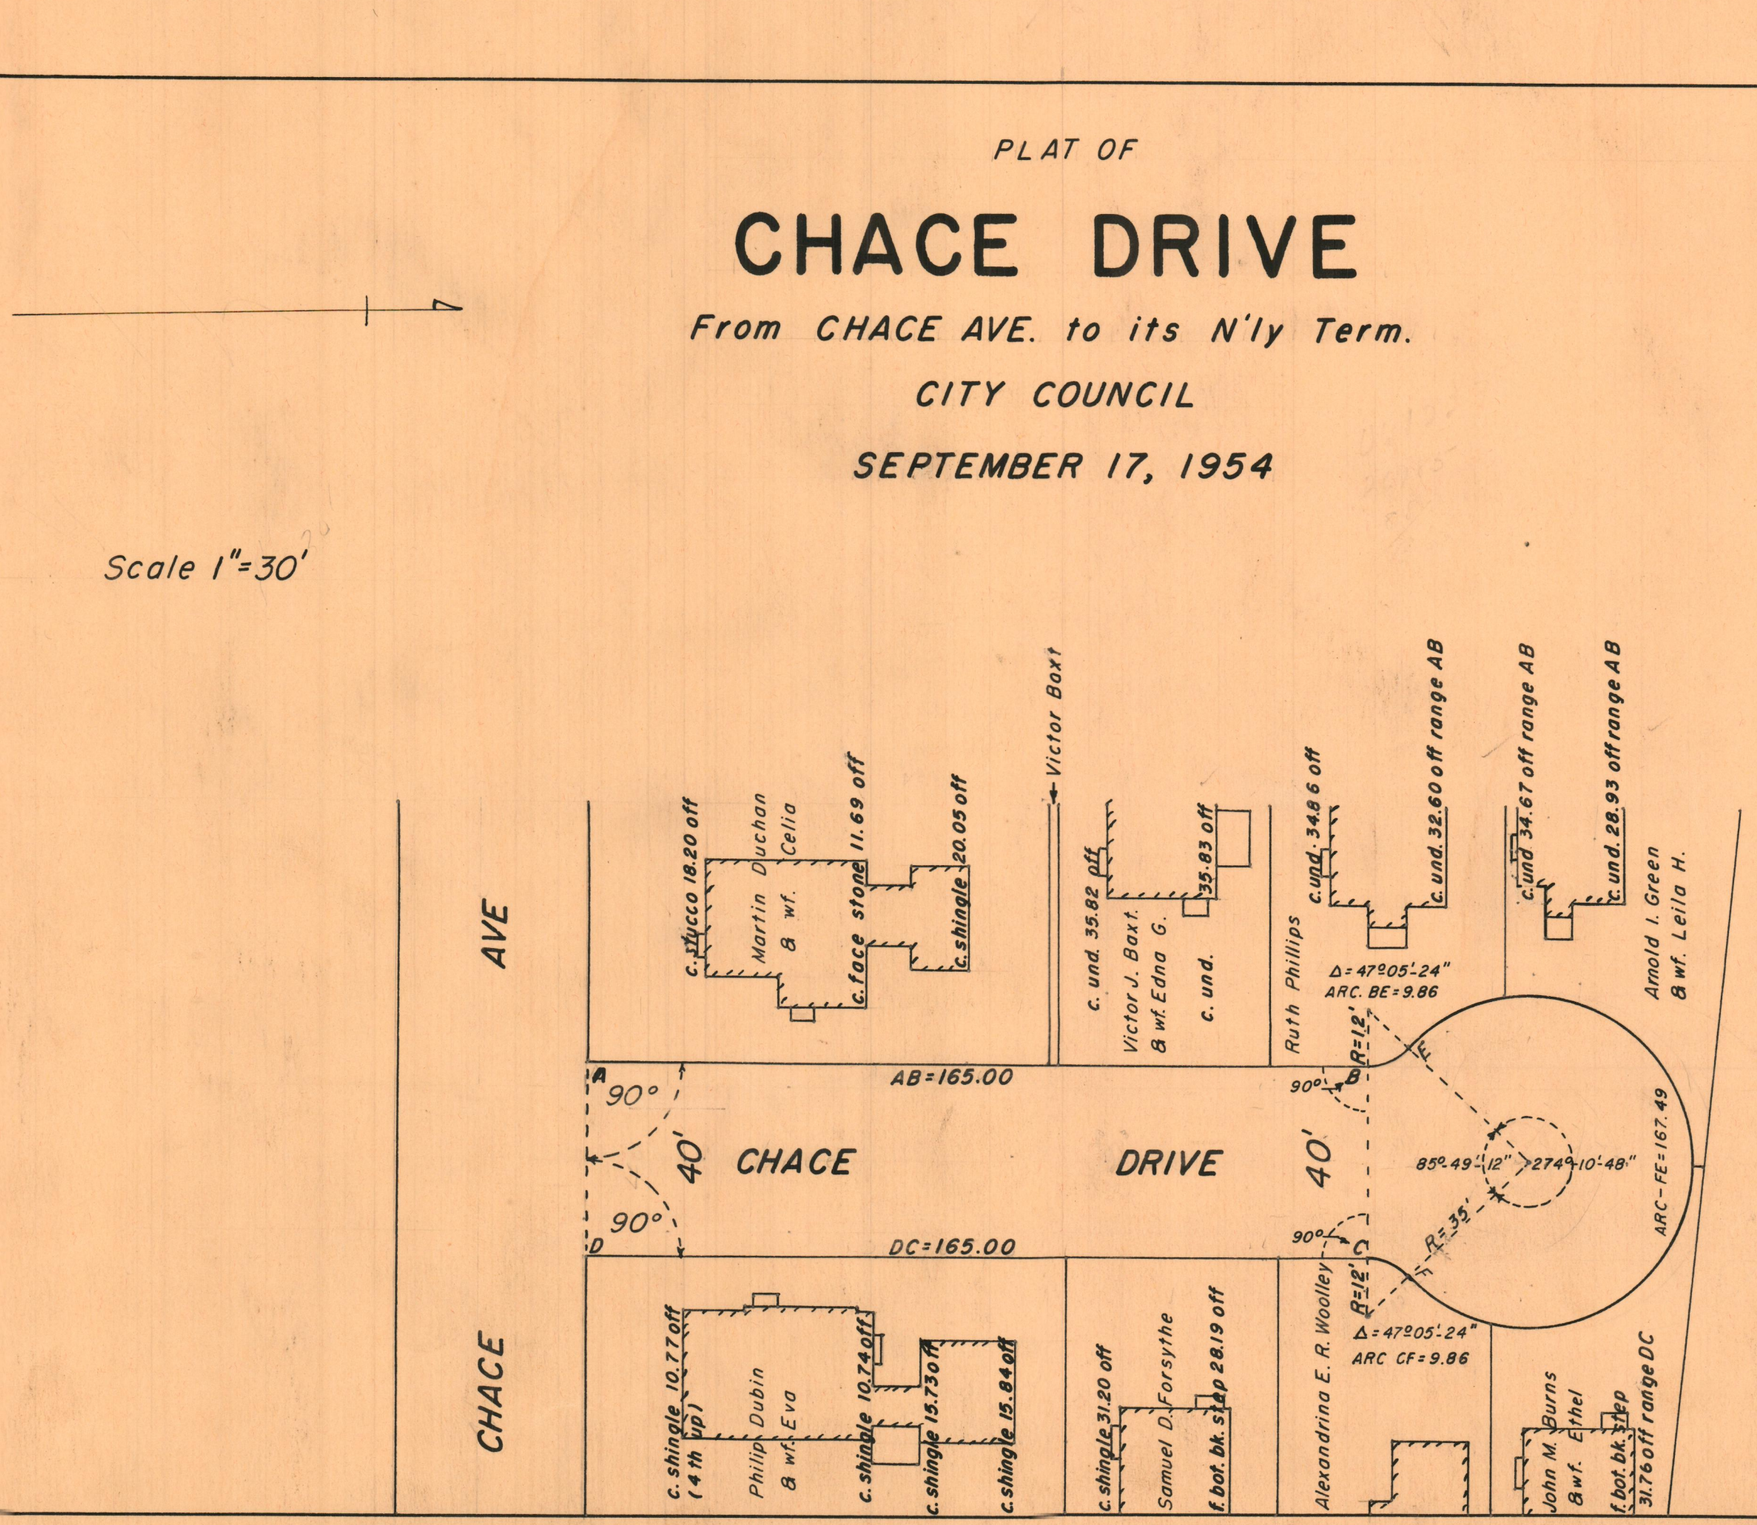

OFFICE No. 26985
DRAWER 88
SHEET B-65