75-20

79

FB 3283

PLAT OF

EAST DRIVE

From GENERAL ST. To MIDDLE DR.

CITY COUNCIL

November 3, 1953

PROVIDENCE, R. I.
P. W. DEPT. - ENGINEERING OFFICE
STREET LINE SECTION
Plan No 061273
Date September 27 1955

SCALE 1"=60'

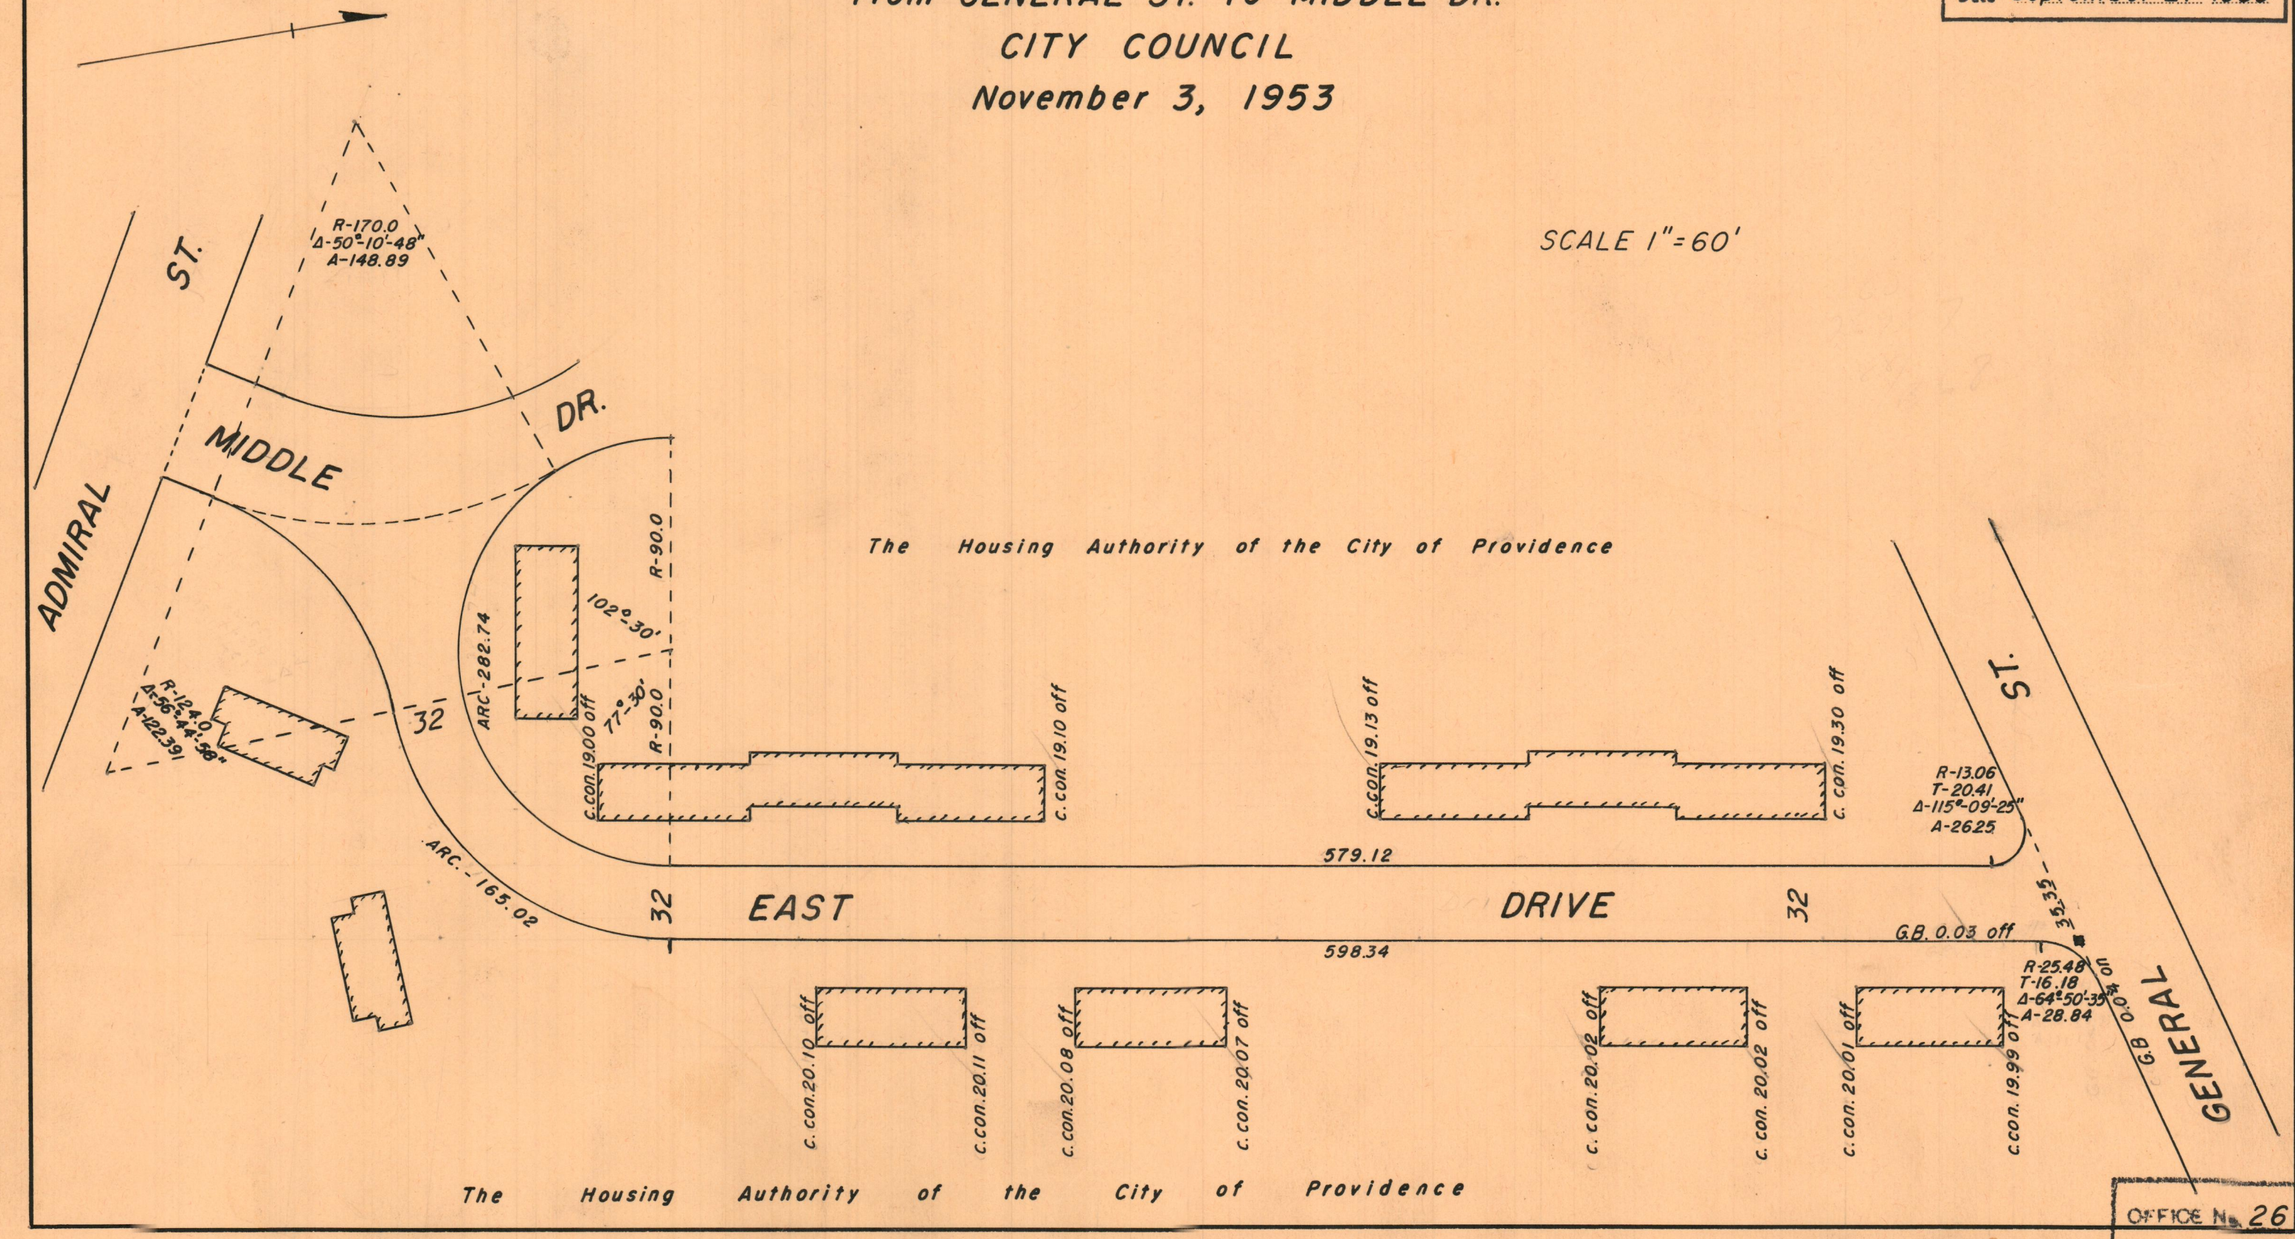

OFFICE No. 26987
DRAWER 88
SHEET B-68