F.B. 3340 P.15

PROVIDENCE, R. I.
P. W. DEPT. - ENGINEERING OFFICE
STREET LINE SECTION
Plan No 062040
Date March 25, 1960

PLAT OF

AMITY STREET

ACADEMY AVE. TO PEMBERTON ST.

CITY COUNCIL
NOVEMBER 6, 1959

SCALE 1"=40'

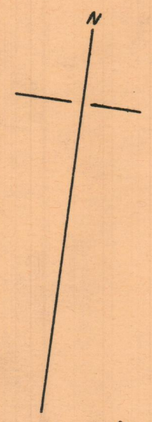

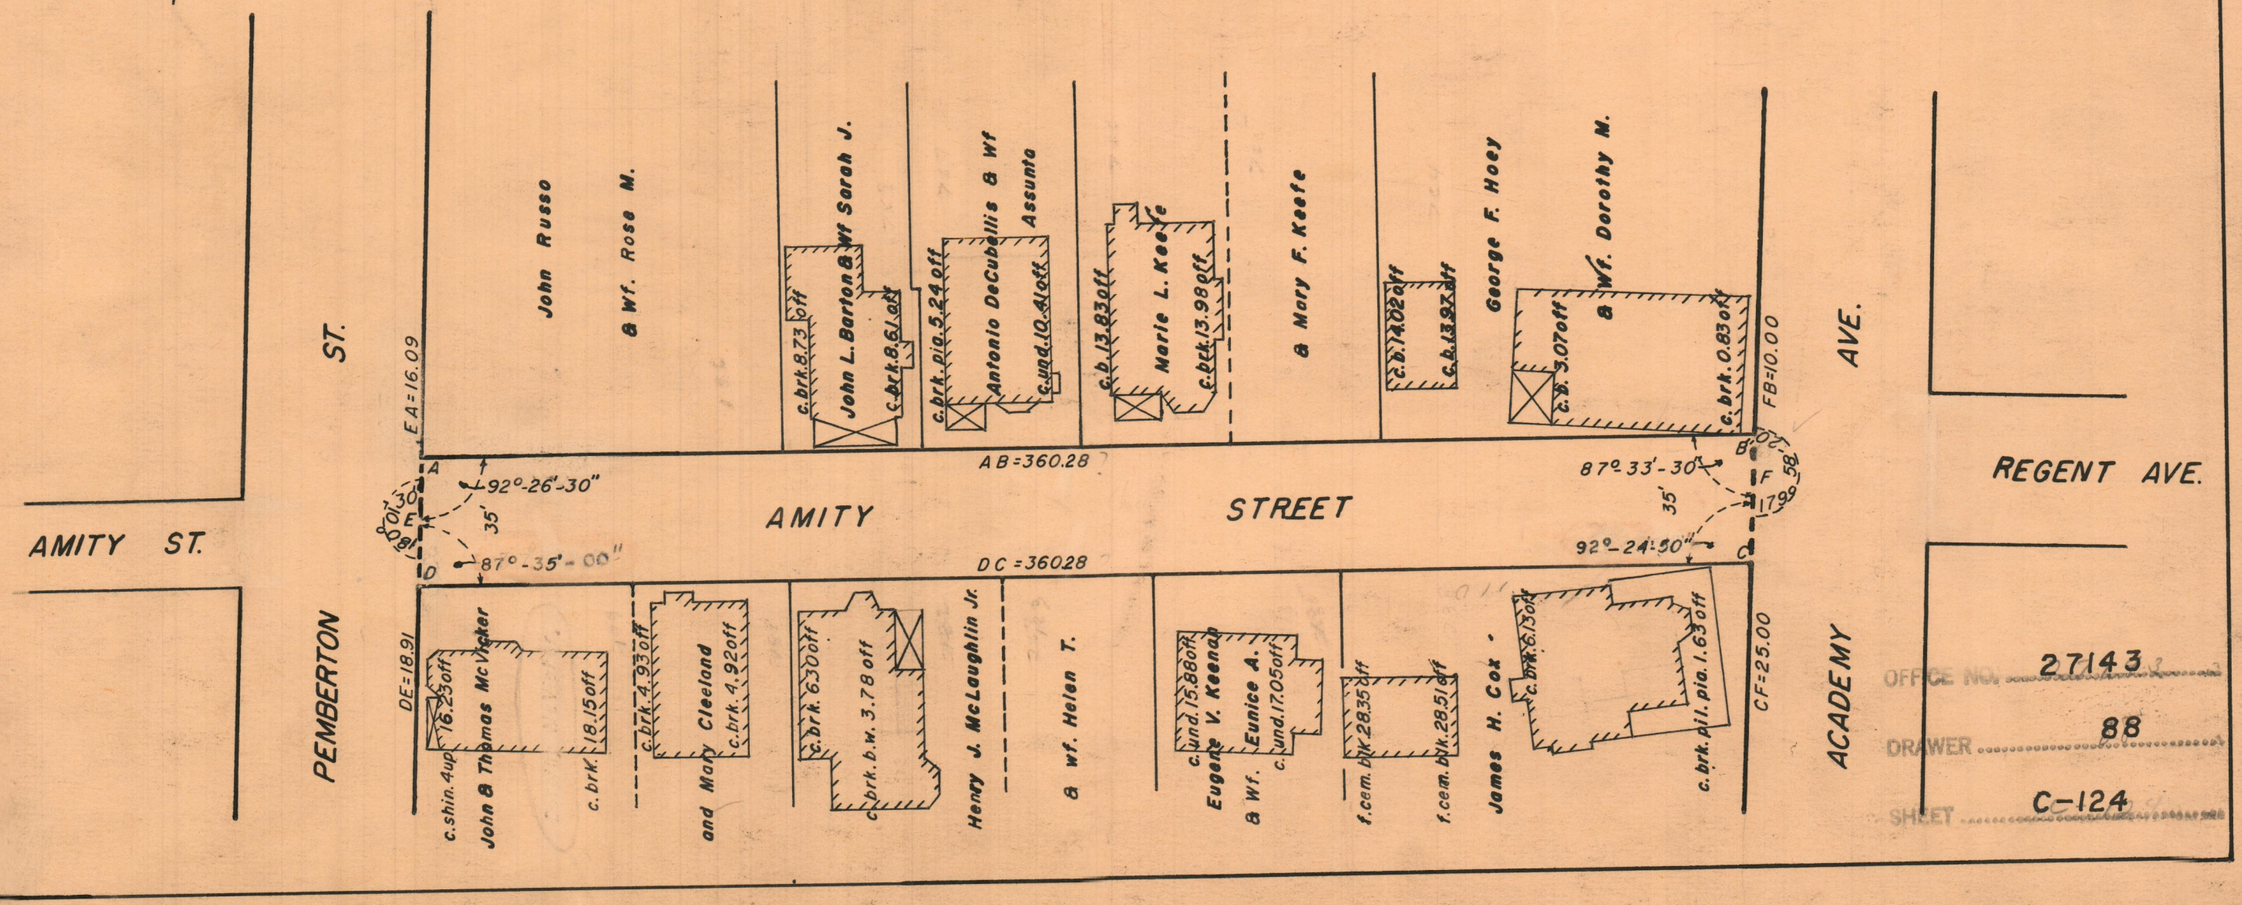

OFFICE NO. 27143
DRAWER 88
SHEET C-124