F.B. 3323 P. 63

PROVIDENCE, R. I.
P. W. DEPT. - ENGINEERING OFFICE
STREET LINE SECTION
Plan No 061681
Date February 26, 1958

PLAT OF

ALICANT STREET

From GRAPE ST. To VETO ST.

City Council

November 2, 1956

SCALE — 1"=40'

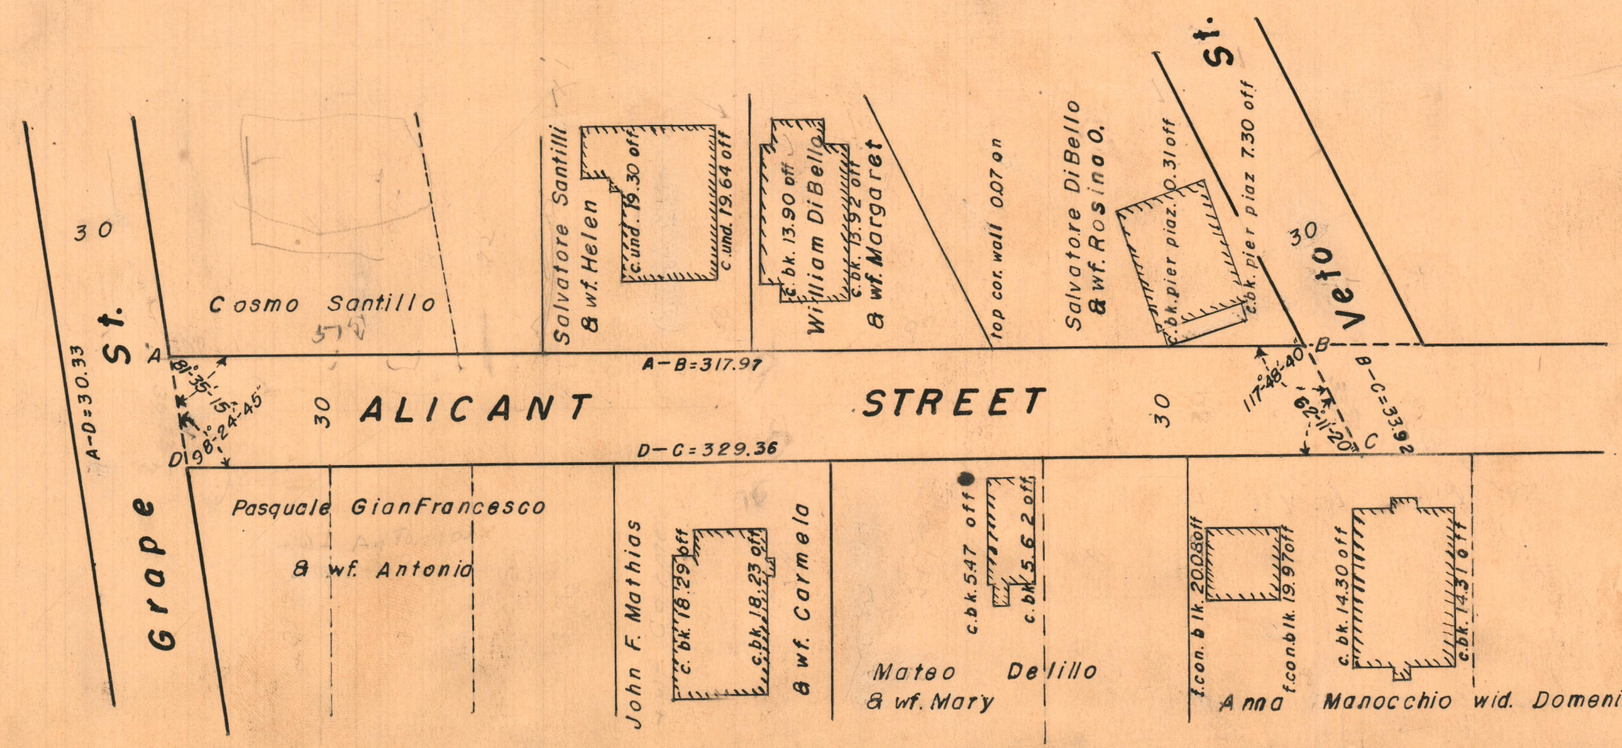

OFFICE NO. 27068

DRAWER 88

SHEET C-49