Four Sheets - Sheet Three

PLAT OF

RIVER AVENUE

FROM CHALKSTONE AVENUE TO SMITH STREET

PROVIDENCE, R. I.
P. W. DEPT. - ENGINEERING OFFICE
STREET LINE SECTION
Plan No 063425
Date March 8, 1971

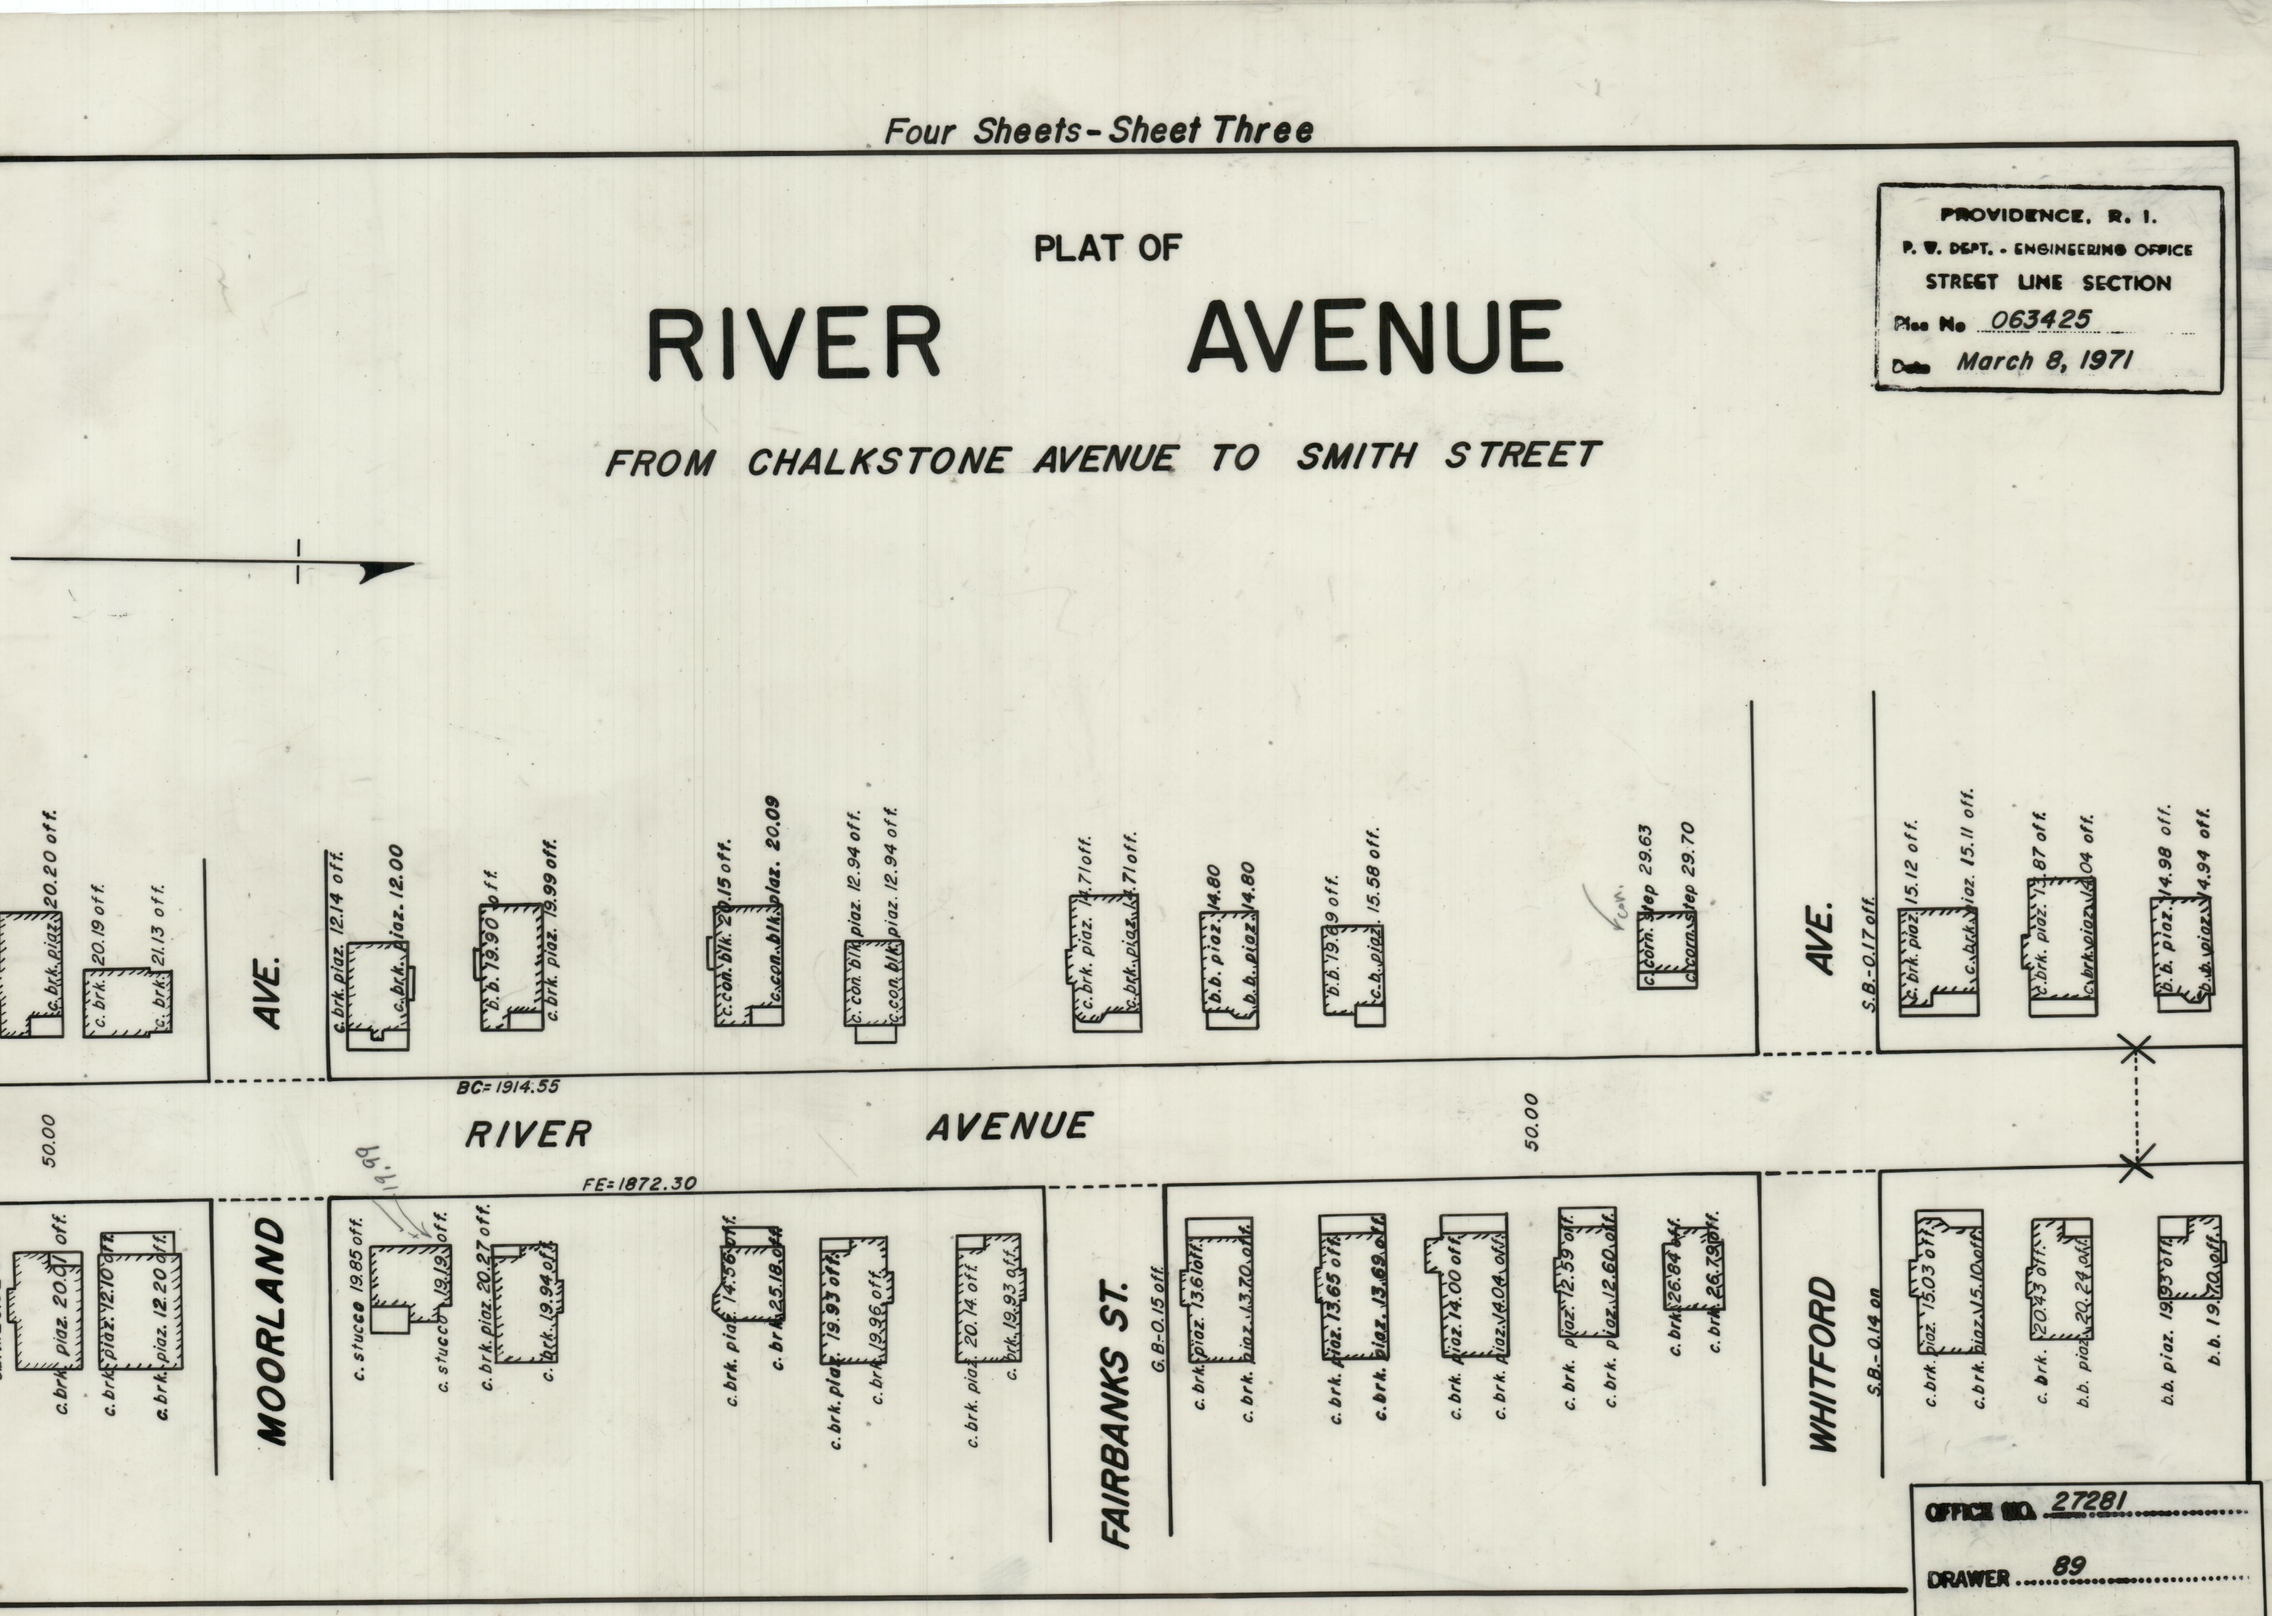

OFFICE NO. 27281
DRAWER 89
SHEET A-79

Taken From Plan 76 A-34