82-32

F.B. 3330 - P.160

PROVIDENCE, R. I.
P. W. DEPT. ENGINEERING OFFICE
STREET LINE SECTION
Plan No. 062589
Date Jan. 10, 1964

PLAT OF

ATKINS ST.

From Regent Ave. To Northerly Termination

City Council

September 24, 1963 *Scale 1" = 40'*

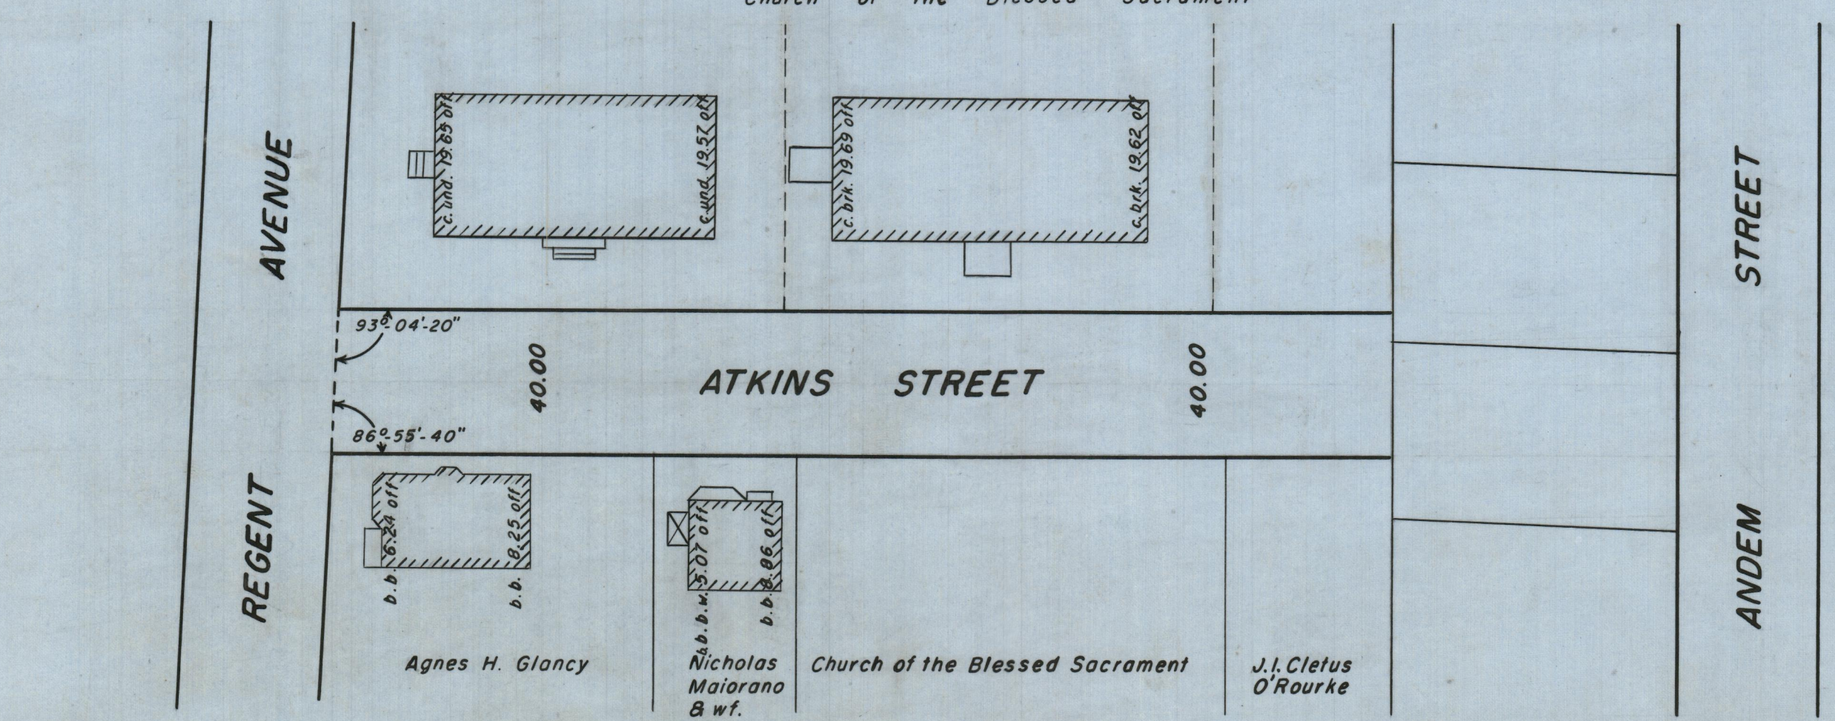

OFFICE NO. 27210

DRAWER 89

SHEET A-8