PROVIDENCE R I
P. W. DEPT. - ENGINEERING OFFICE
STREET LINE SECTION
Plan No. 064243
Date JUNE 2, 1983

PLAT OF

ROYAL STREET

From NORTH MAIN STREET To KNOWLES STREET

DEC. 2, 1875 SCALE 1" = 50'

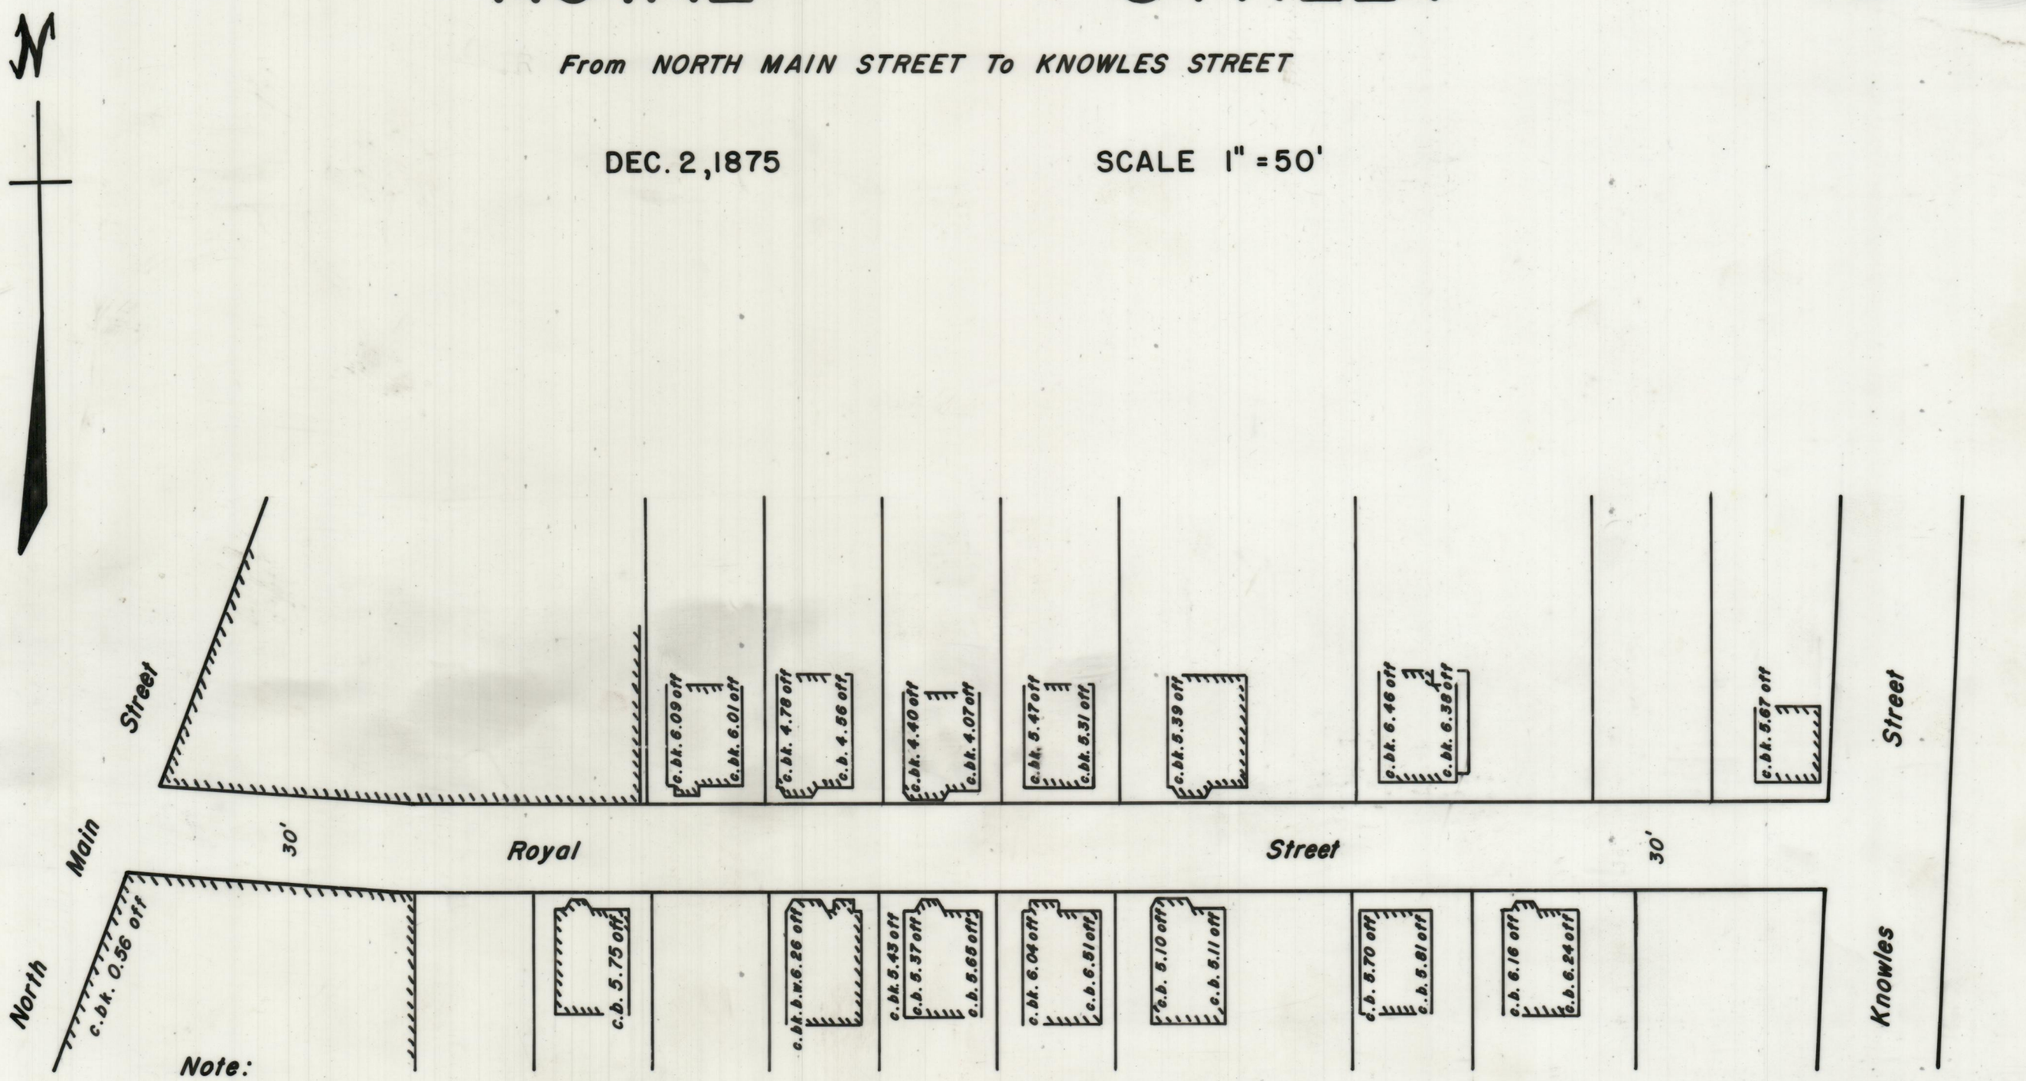

Note:

Offsets to Establish Street Line, Reproduced from Field Book 2731, Page 19 & 20.

OFFICE NO. 27320
DRAWER 89
SHEET B-17