FREDERICK V. WATERMAN, JR.
No. 669
REGISTERED
PROFESSIONAL ENGINEER

PROVIDENCE, R. I.
P. W. DEPT. - ENGINEERING OFFICE
STREET LINE SECTION
Plan No. _____
Date _____

PLAT OF
McDONOUGH STREET
FROM SERVICE ROAD NO. 6 TO MARVIN STREET
CITY COUNCIL
SCALE 1"=20'

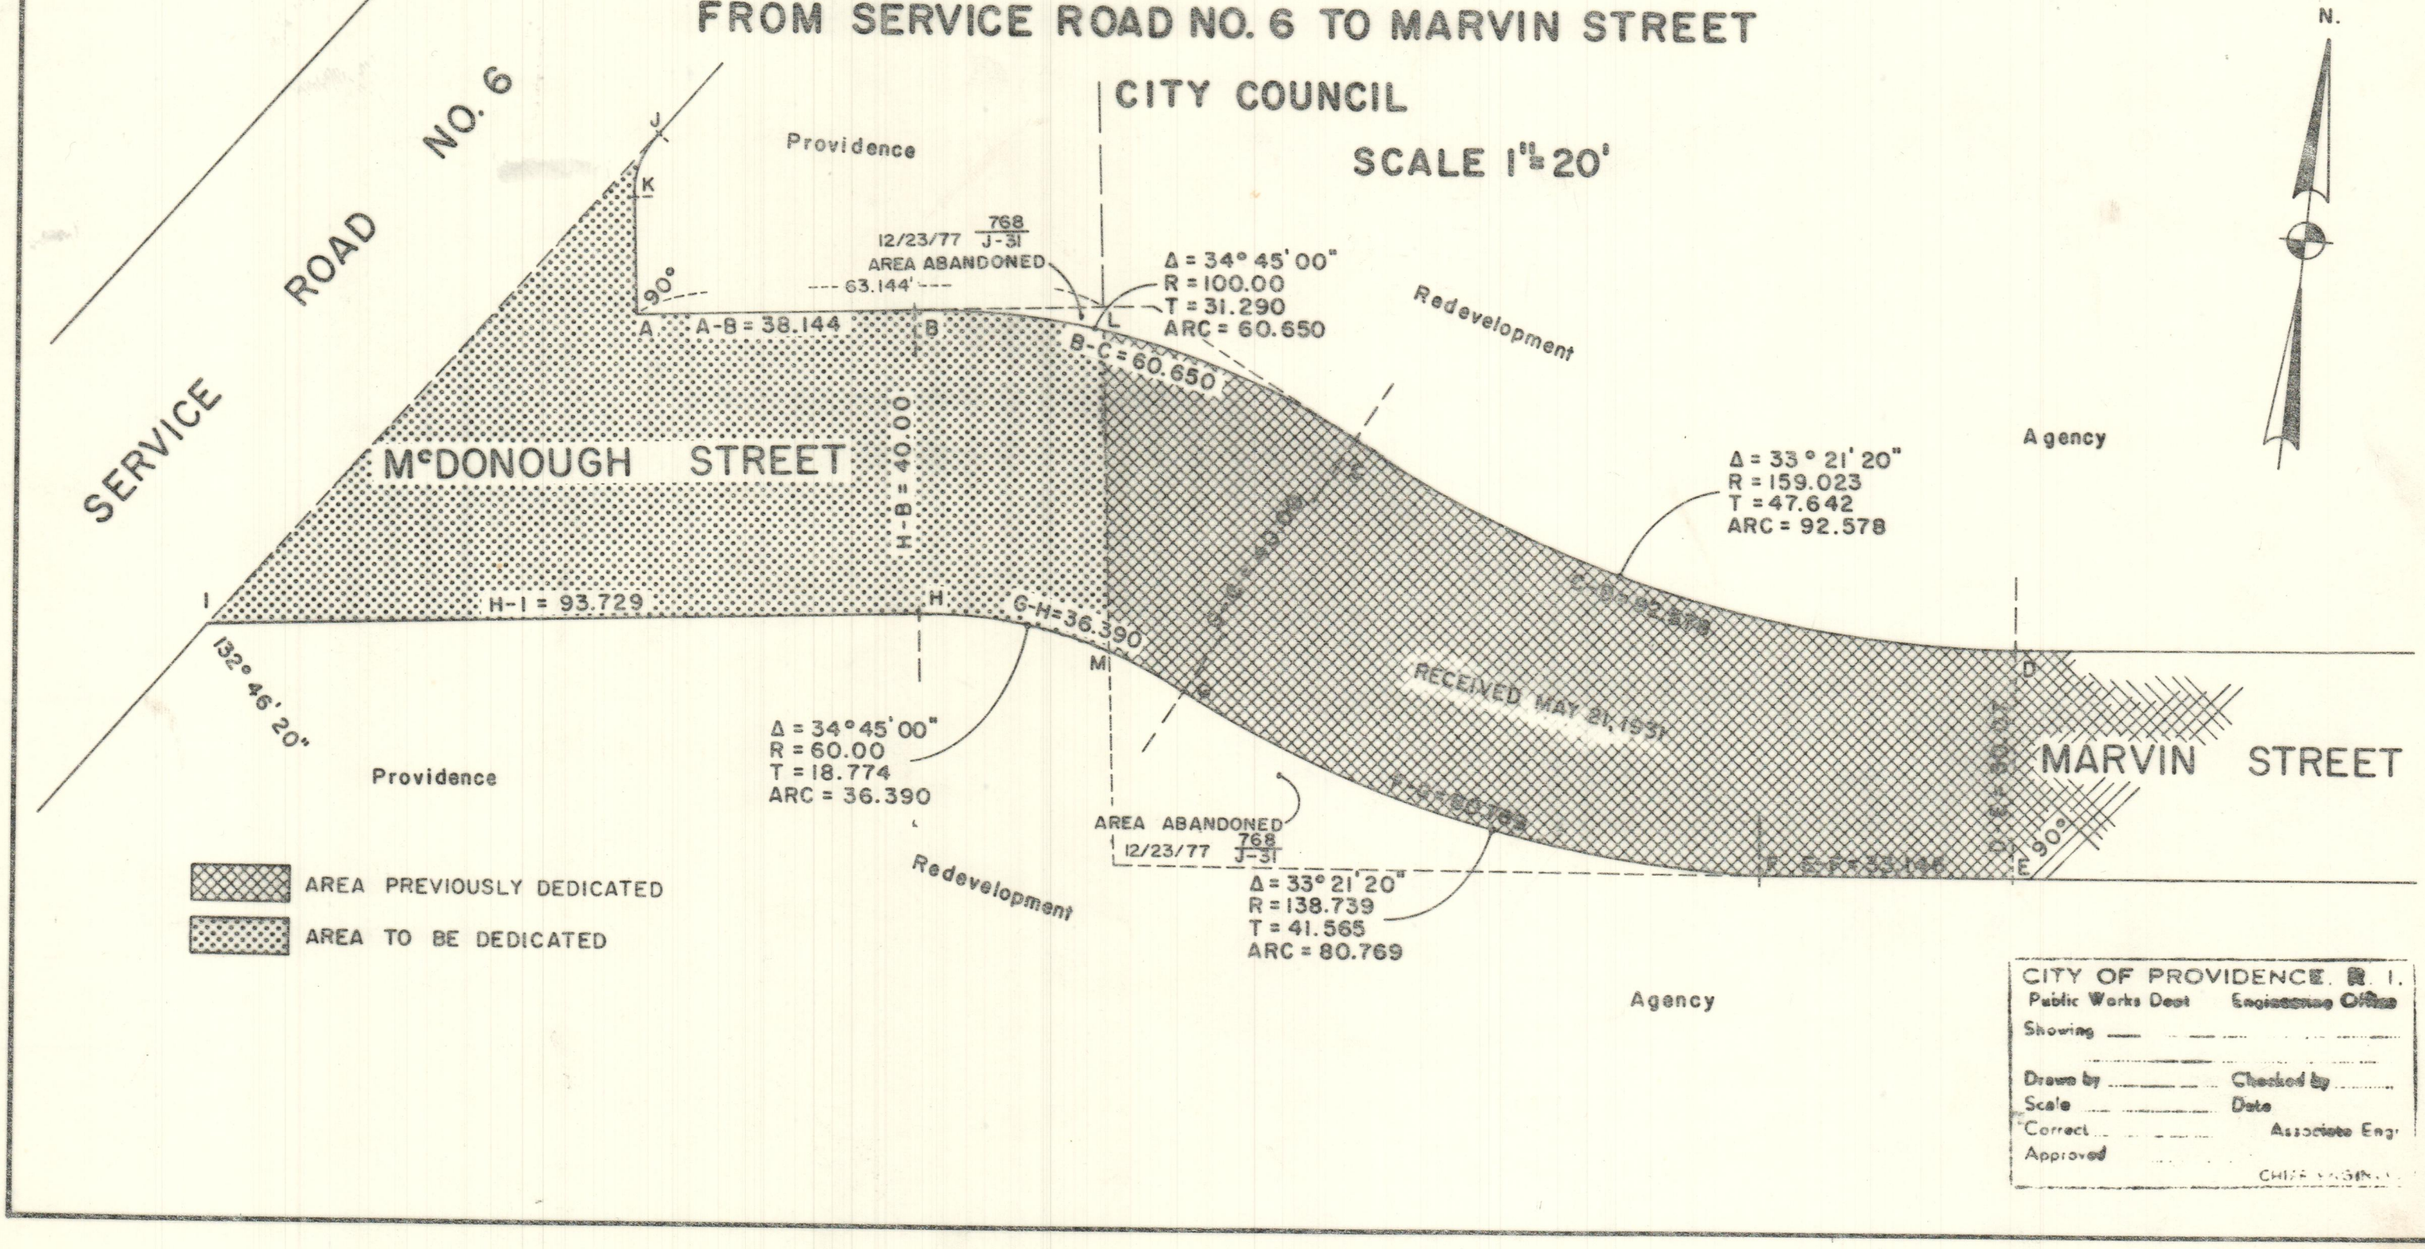

AREA PREVIOUSLY DEDICATED

AREA TO BE DEDICATED

CITY OF PROVIDENCE, R. I.
Public Works Dept. Engineering Office
Showing _____
Drawn by _____ Checked by _____
Scale _____ Date _____
Correct _____ Associate Engr
Approved _____
CHIEF ENGINEER

89/6-8