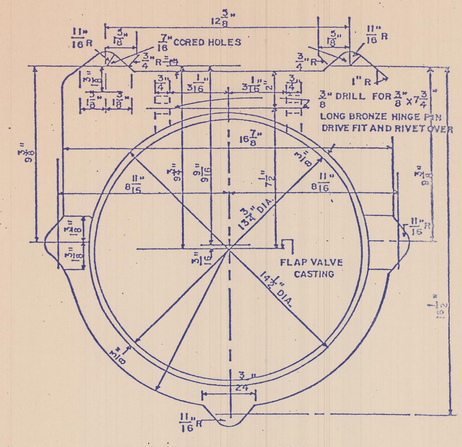

END VIEW OF FLAP VALVE CASTING
(TRUE PROJECTION)

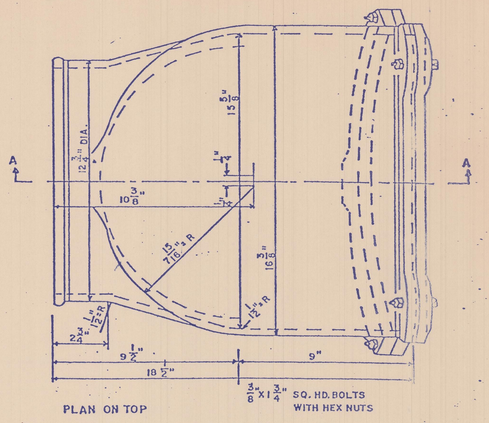

CATCH BASIN TRAP P-7

SCALE: 3"= 1'-0"

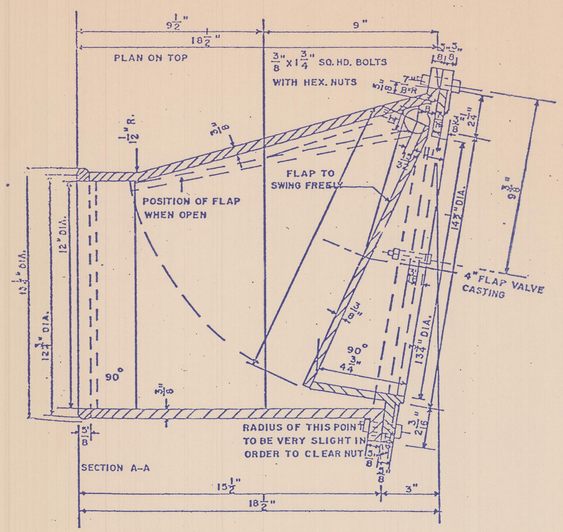

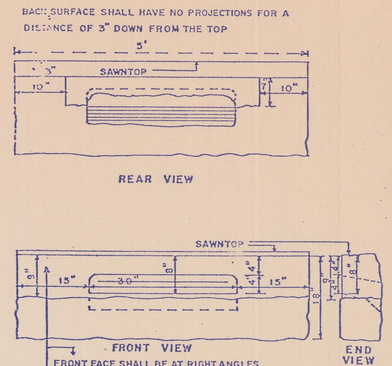

INLET STONE P-17

SCALE: 3/4"= 1'-0"

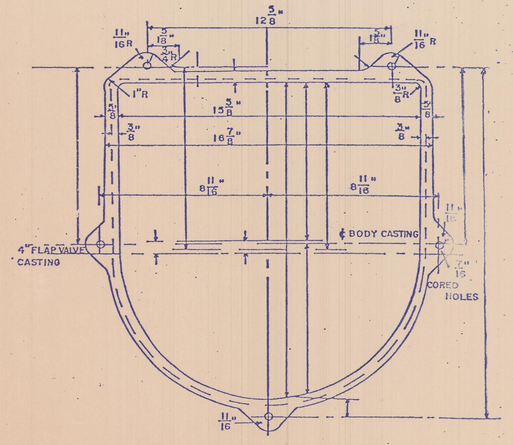

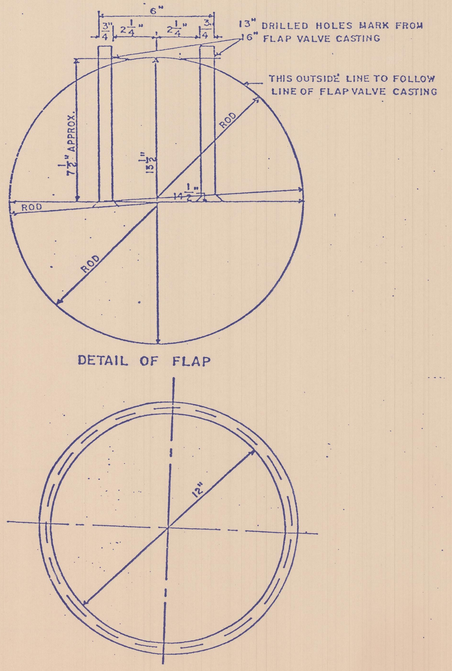

CATCH BASIN TRAP P-7

SCALE: 3"= 1'-0"

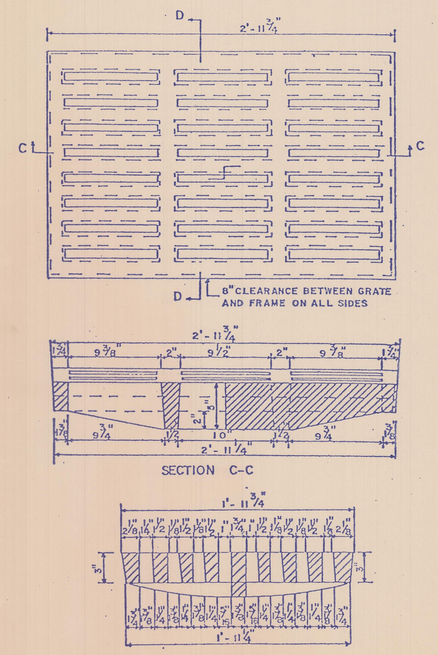

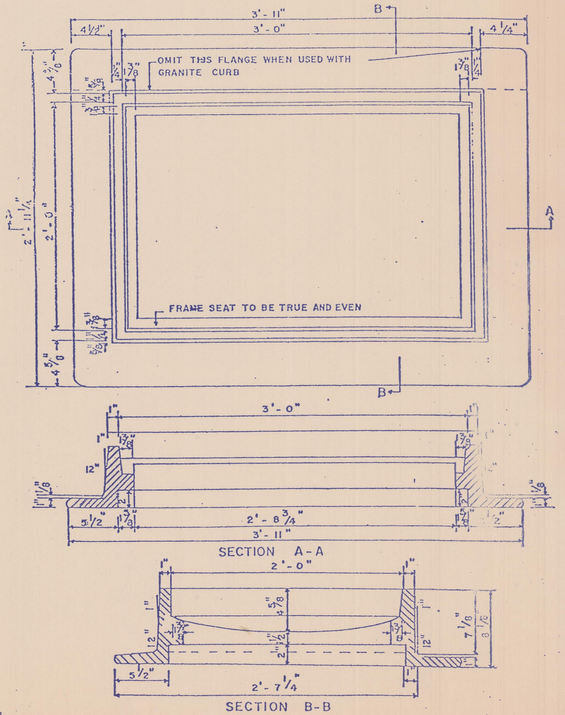

GUTTER GRATE and FRAME P-15A

SCALE: 1 1/2"= 1'-0"

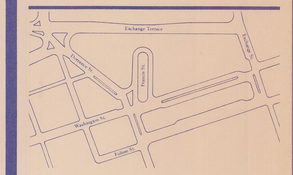

Kennedy Plaza

Transit Mall &
Pedestrian Improvement Project

United States Department of Transportation
Urban Mass Transportation Administration
Providence Redevelopment Agency

Albert Veri & Associates, Inc.
60 Ship Street Providence Rhode Island 02903
401 274-1360
landscape architects/urban designers

Wallace Floyd Associates, Inc.
architects/planners
Lee Pare & Associates, Inc.
consulting engineers
Wilbur Smith Associates
traffic engineers
Kay Powell Associates & The Wissing Gengler Group,Inc.
signage consultants

drawing title

UTILITY DETAILS No. 2

date 7-13-83 sheet of

scale AS SHOWN drawing no.

drawn S.P.

checked J.L.B.

no.	revision	date	by