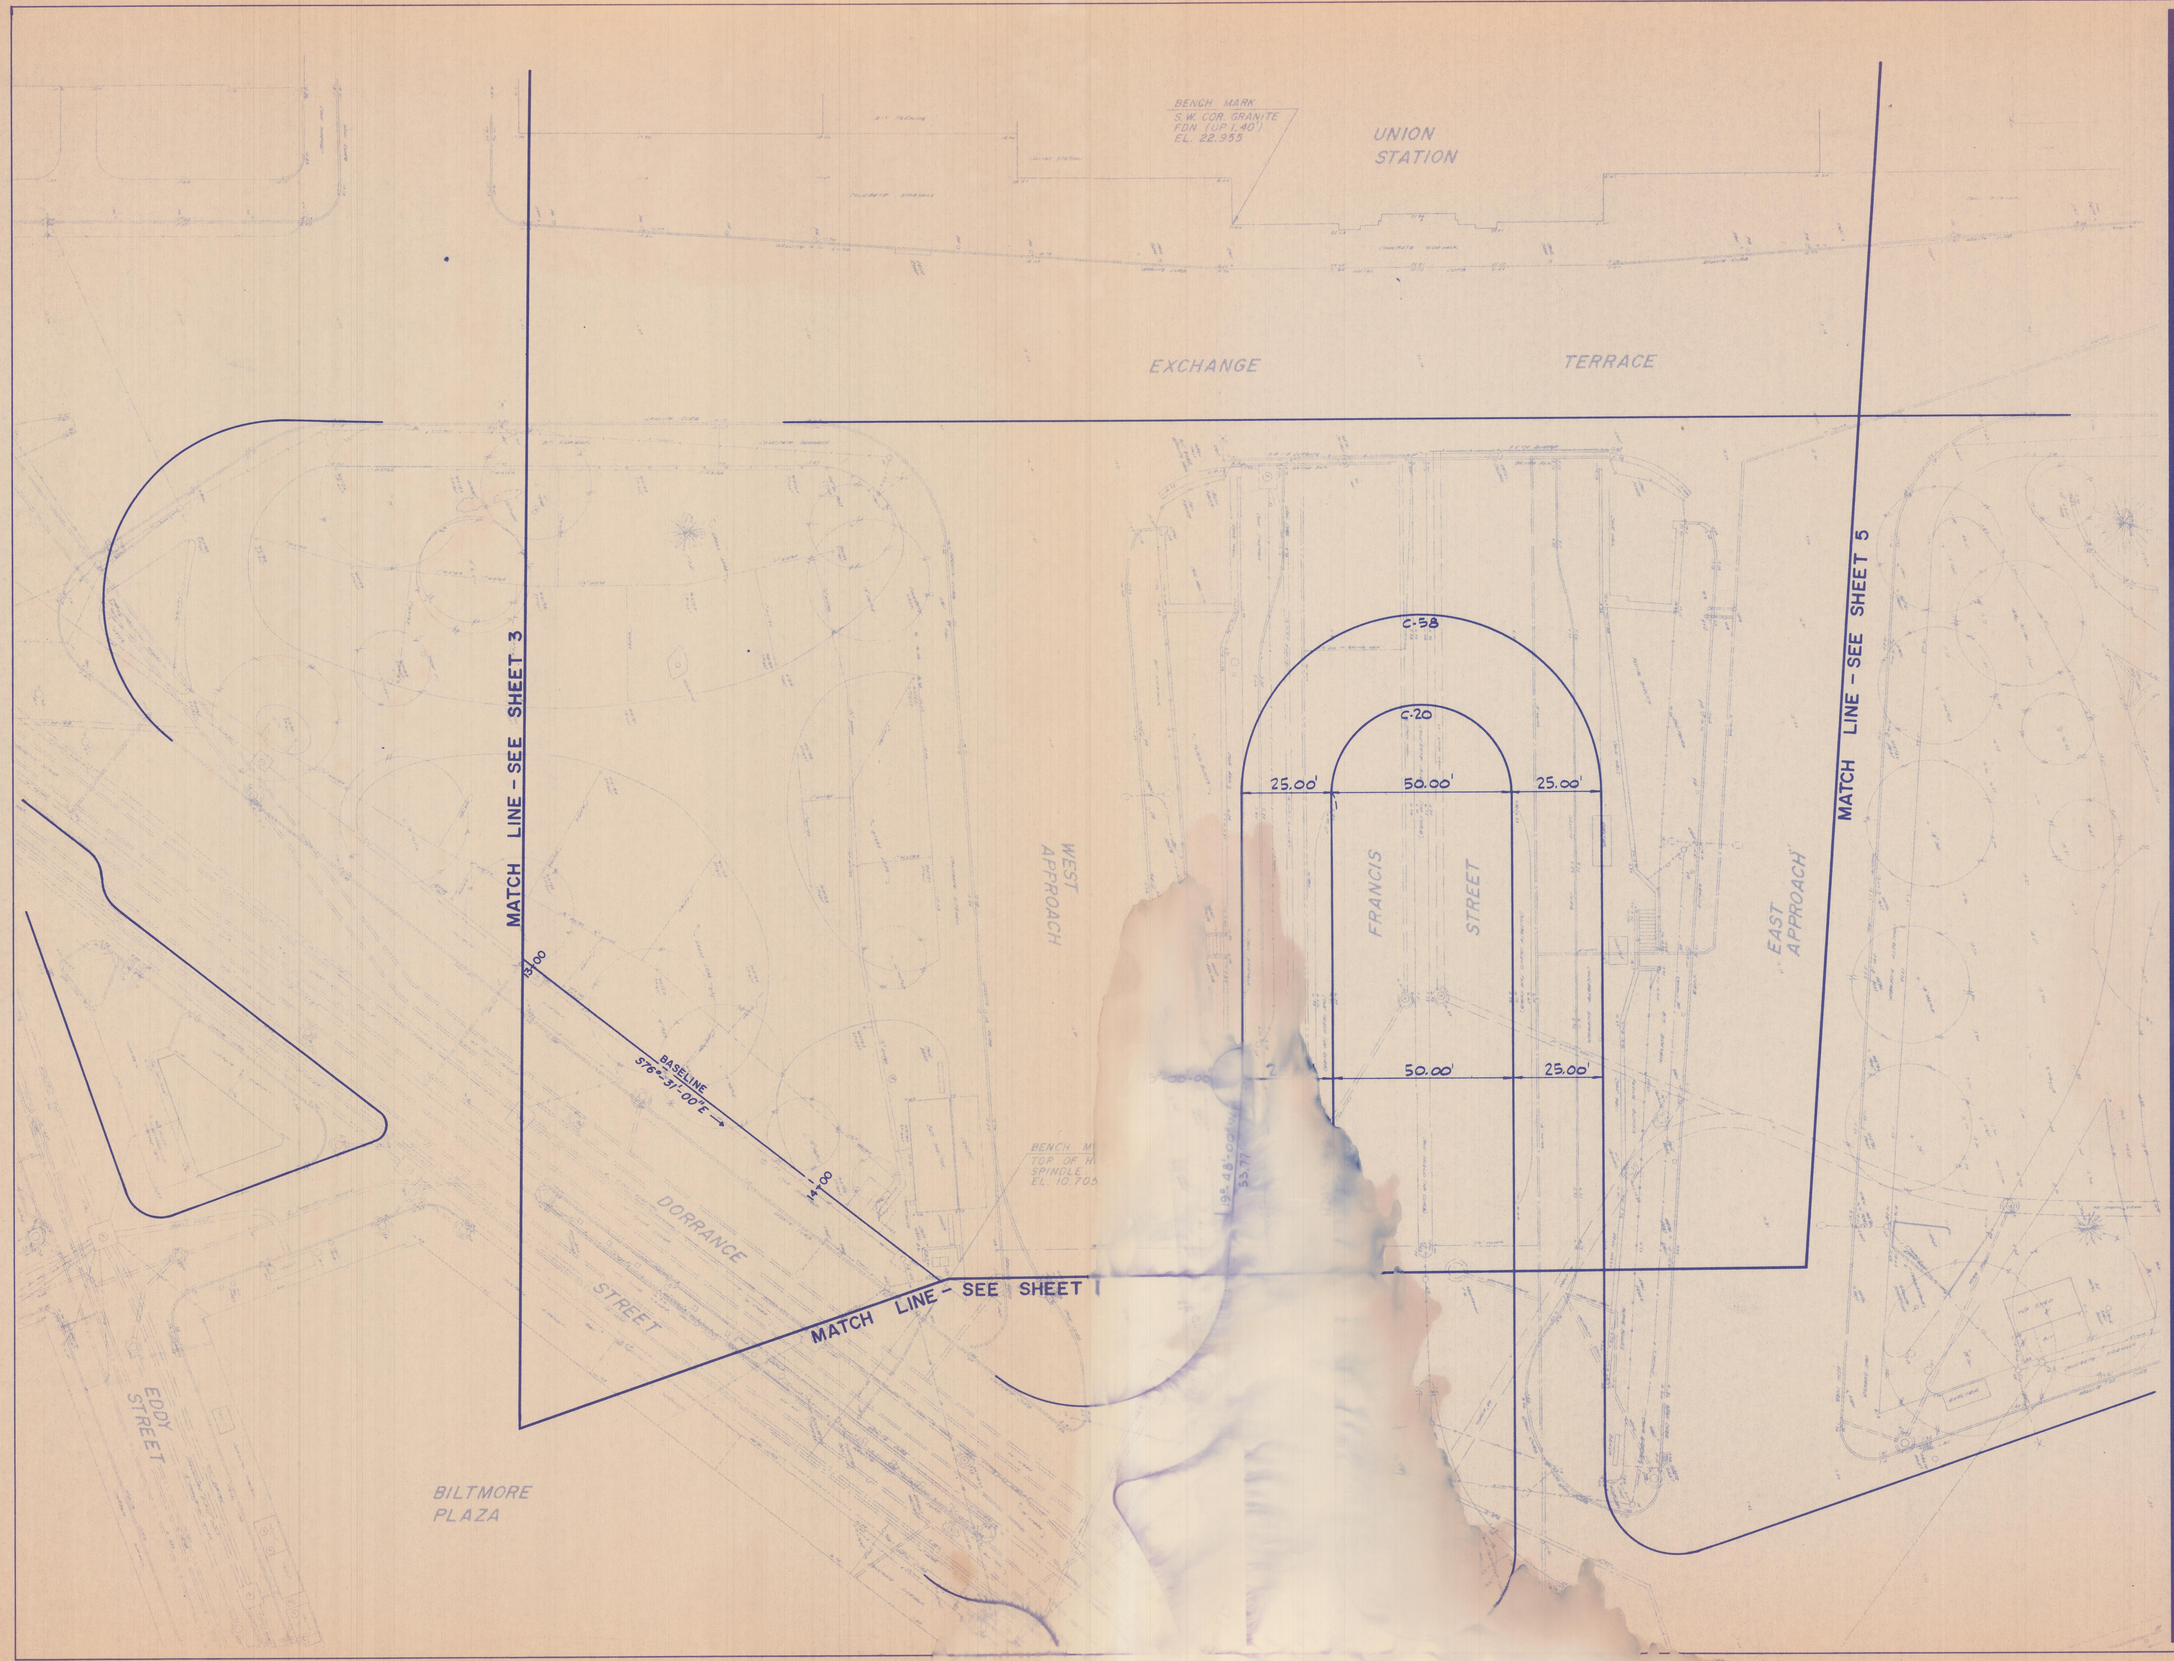

no.	revision	date	by

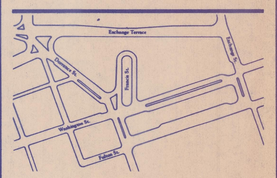

Kennedy Plaza

Transit Mall &
Pedestrian Improvement Project

United States Department of Transportation
Urban Mass Transportation Administration
Providence Redevelopment Agency

Albert Veri & Associates, Inc.
60 Ship Street Providence Rhode Island 02903
401 274-1360
landscape architects/urban designers

Wallace Floyd Associates, Inc.
architects/planners
Lee Pare & Associates, Inc.
consulting engineers
Wilbur Smith Associates
traffic engineers
Kay Powell Associates & The Wissing Gengler Group, Inc.
signage consultants

drawing title

LOCATION PLAN No. 4

date	7-13-83	sheet	of
scale	1"= 20'	drawing no.	
drawn	R.J.H.		
checked	J.L.B.		