PROVIDENCE, R.I.
CITY ENGINEER'S OFFICE
STREET LINE DEP'T
October 7, 1936
056966

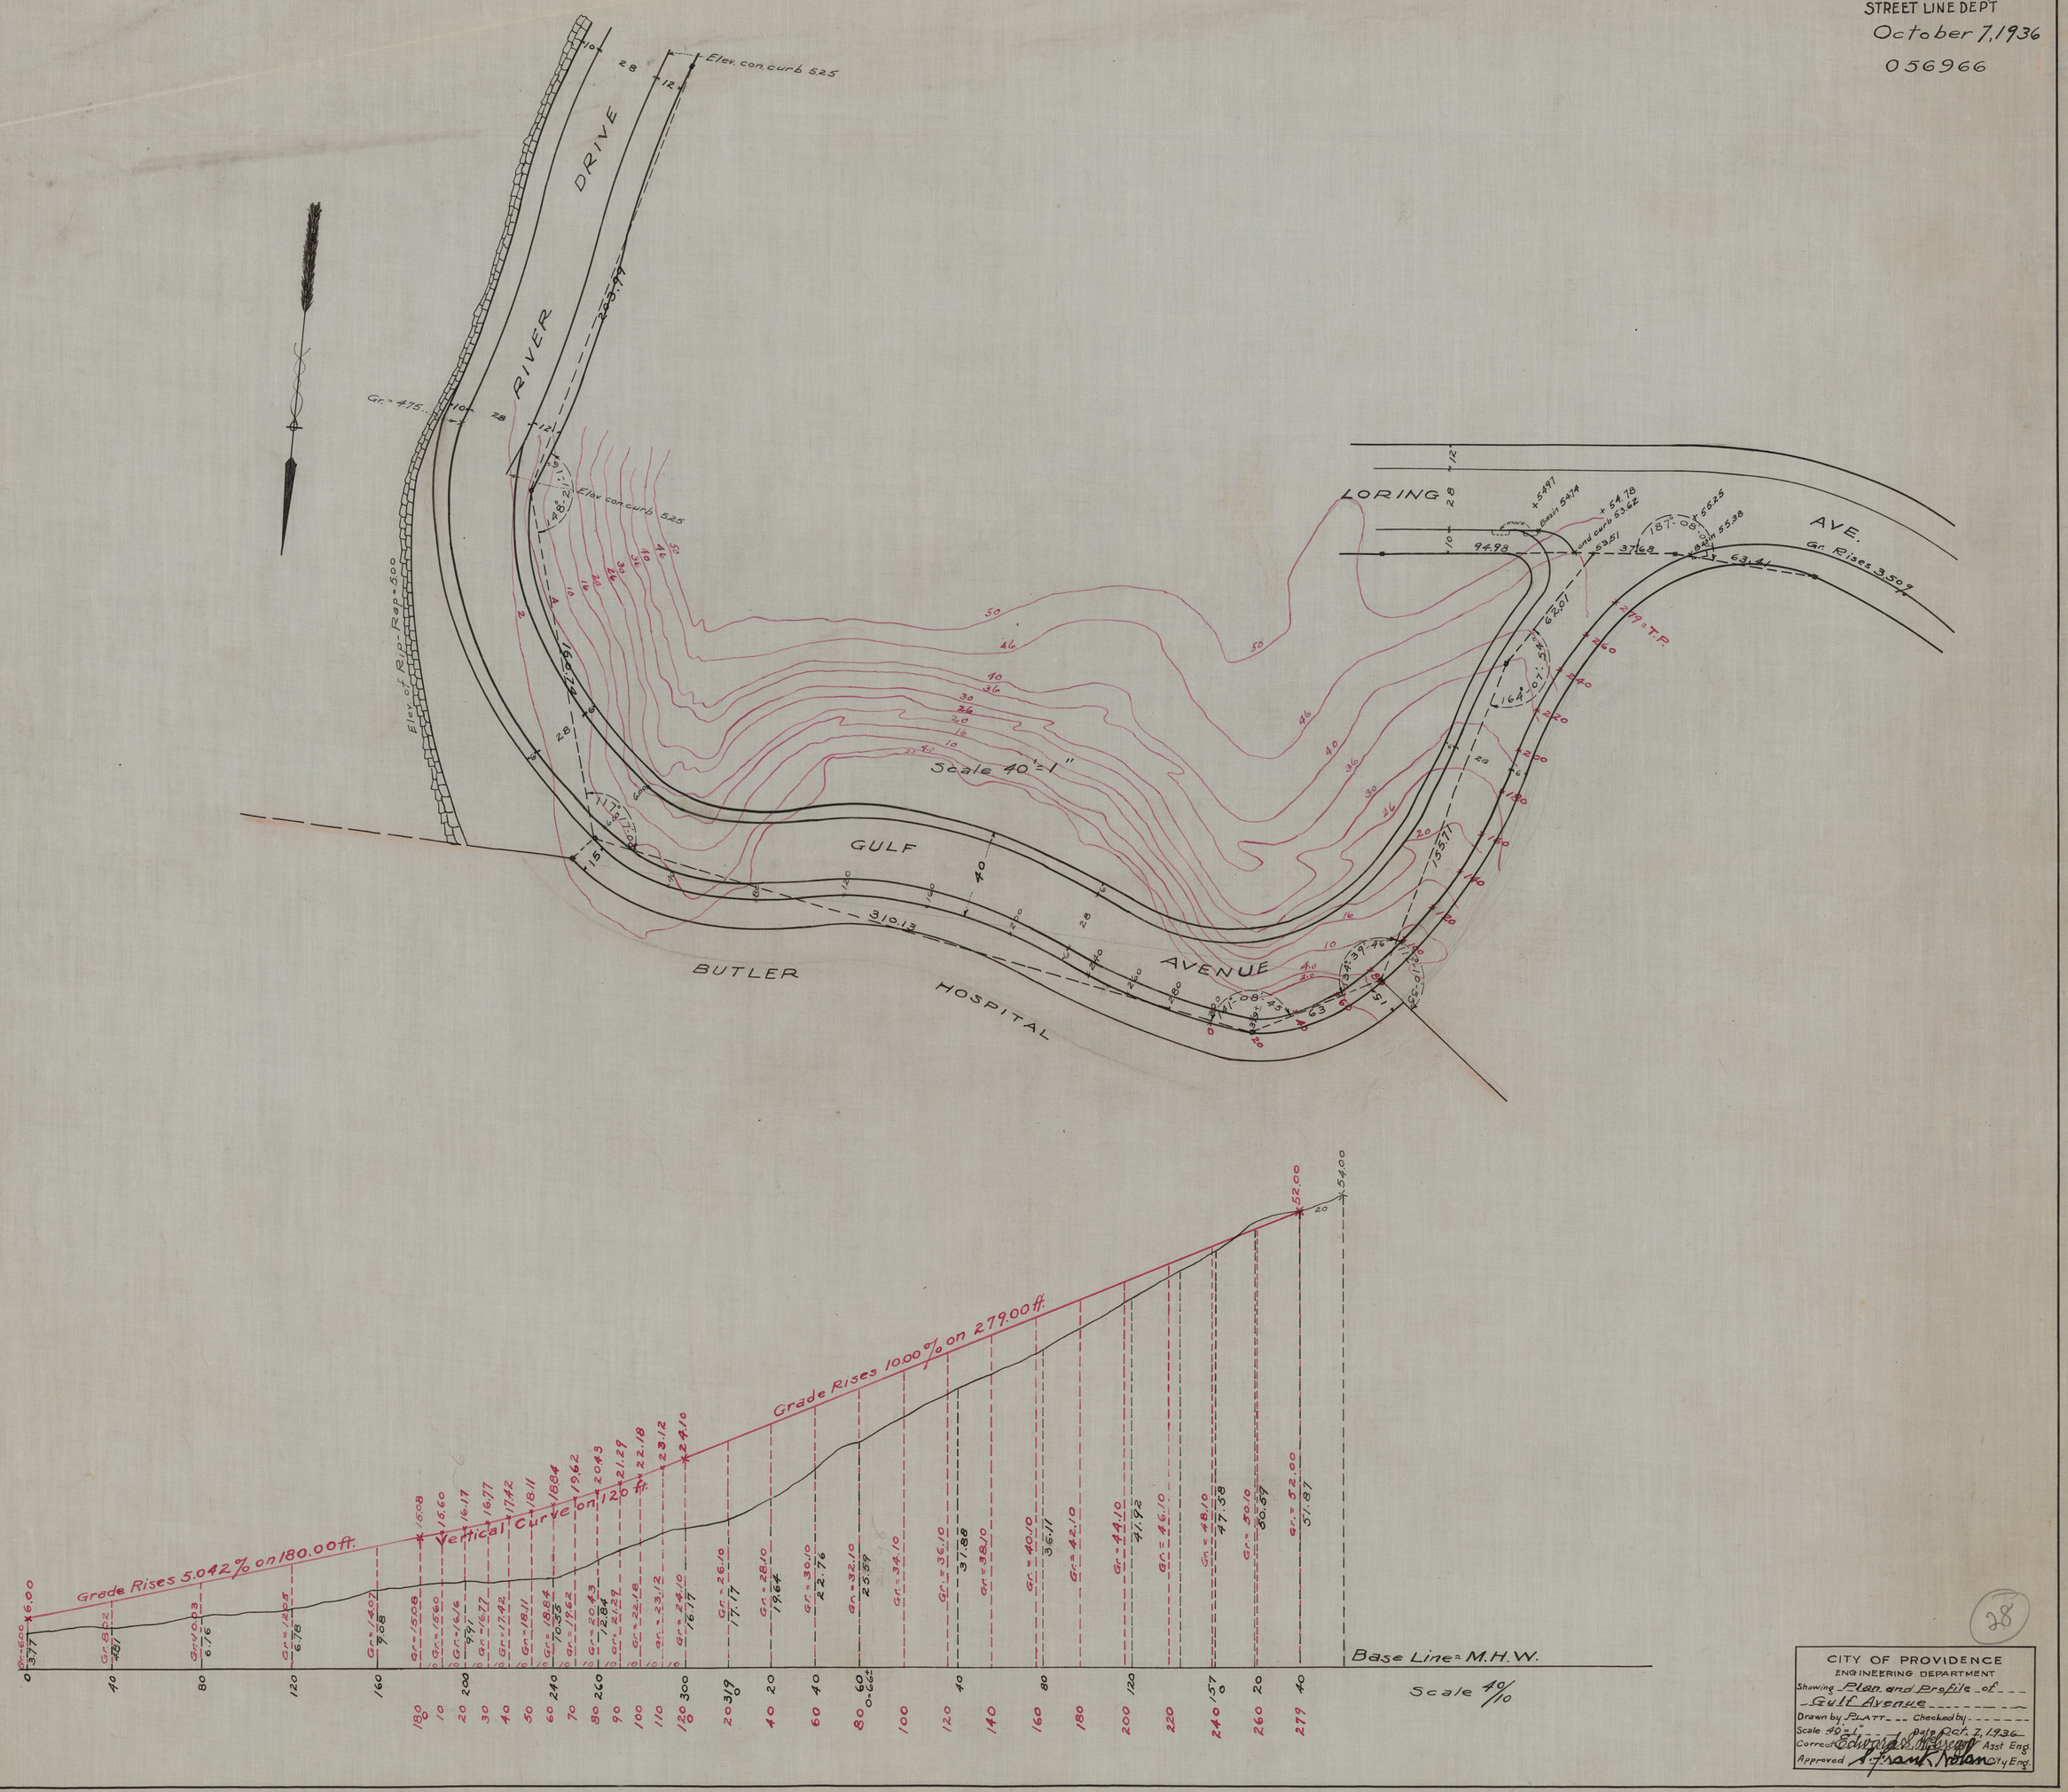

CITY OF PROVIDENCE
ENGINEERING DEPARTMENT
Showing Plan and Profile of Gulf Avenue
Drawn by PLATT Checked by
Scale 40'=1" Date Oct. 7, 1936
Correct Edward S. McGregor Asst Eng.
Approved S. Frank Nolan City Eng.

28