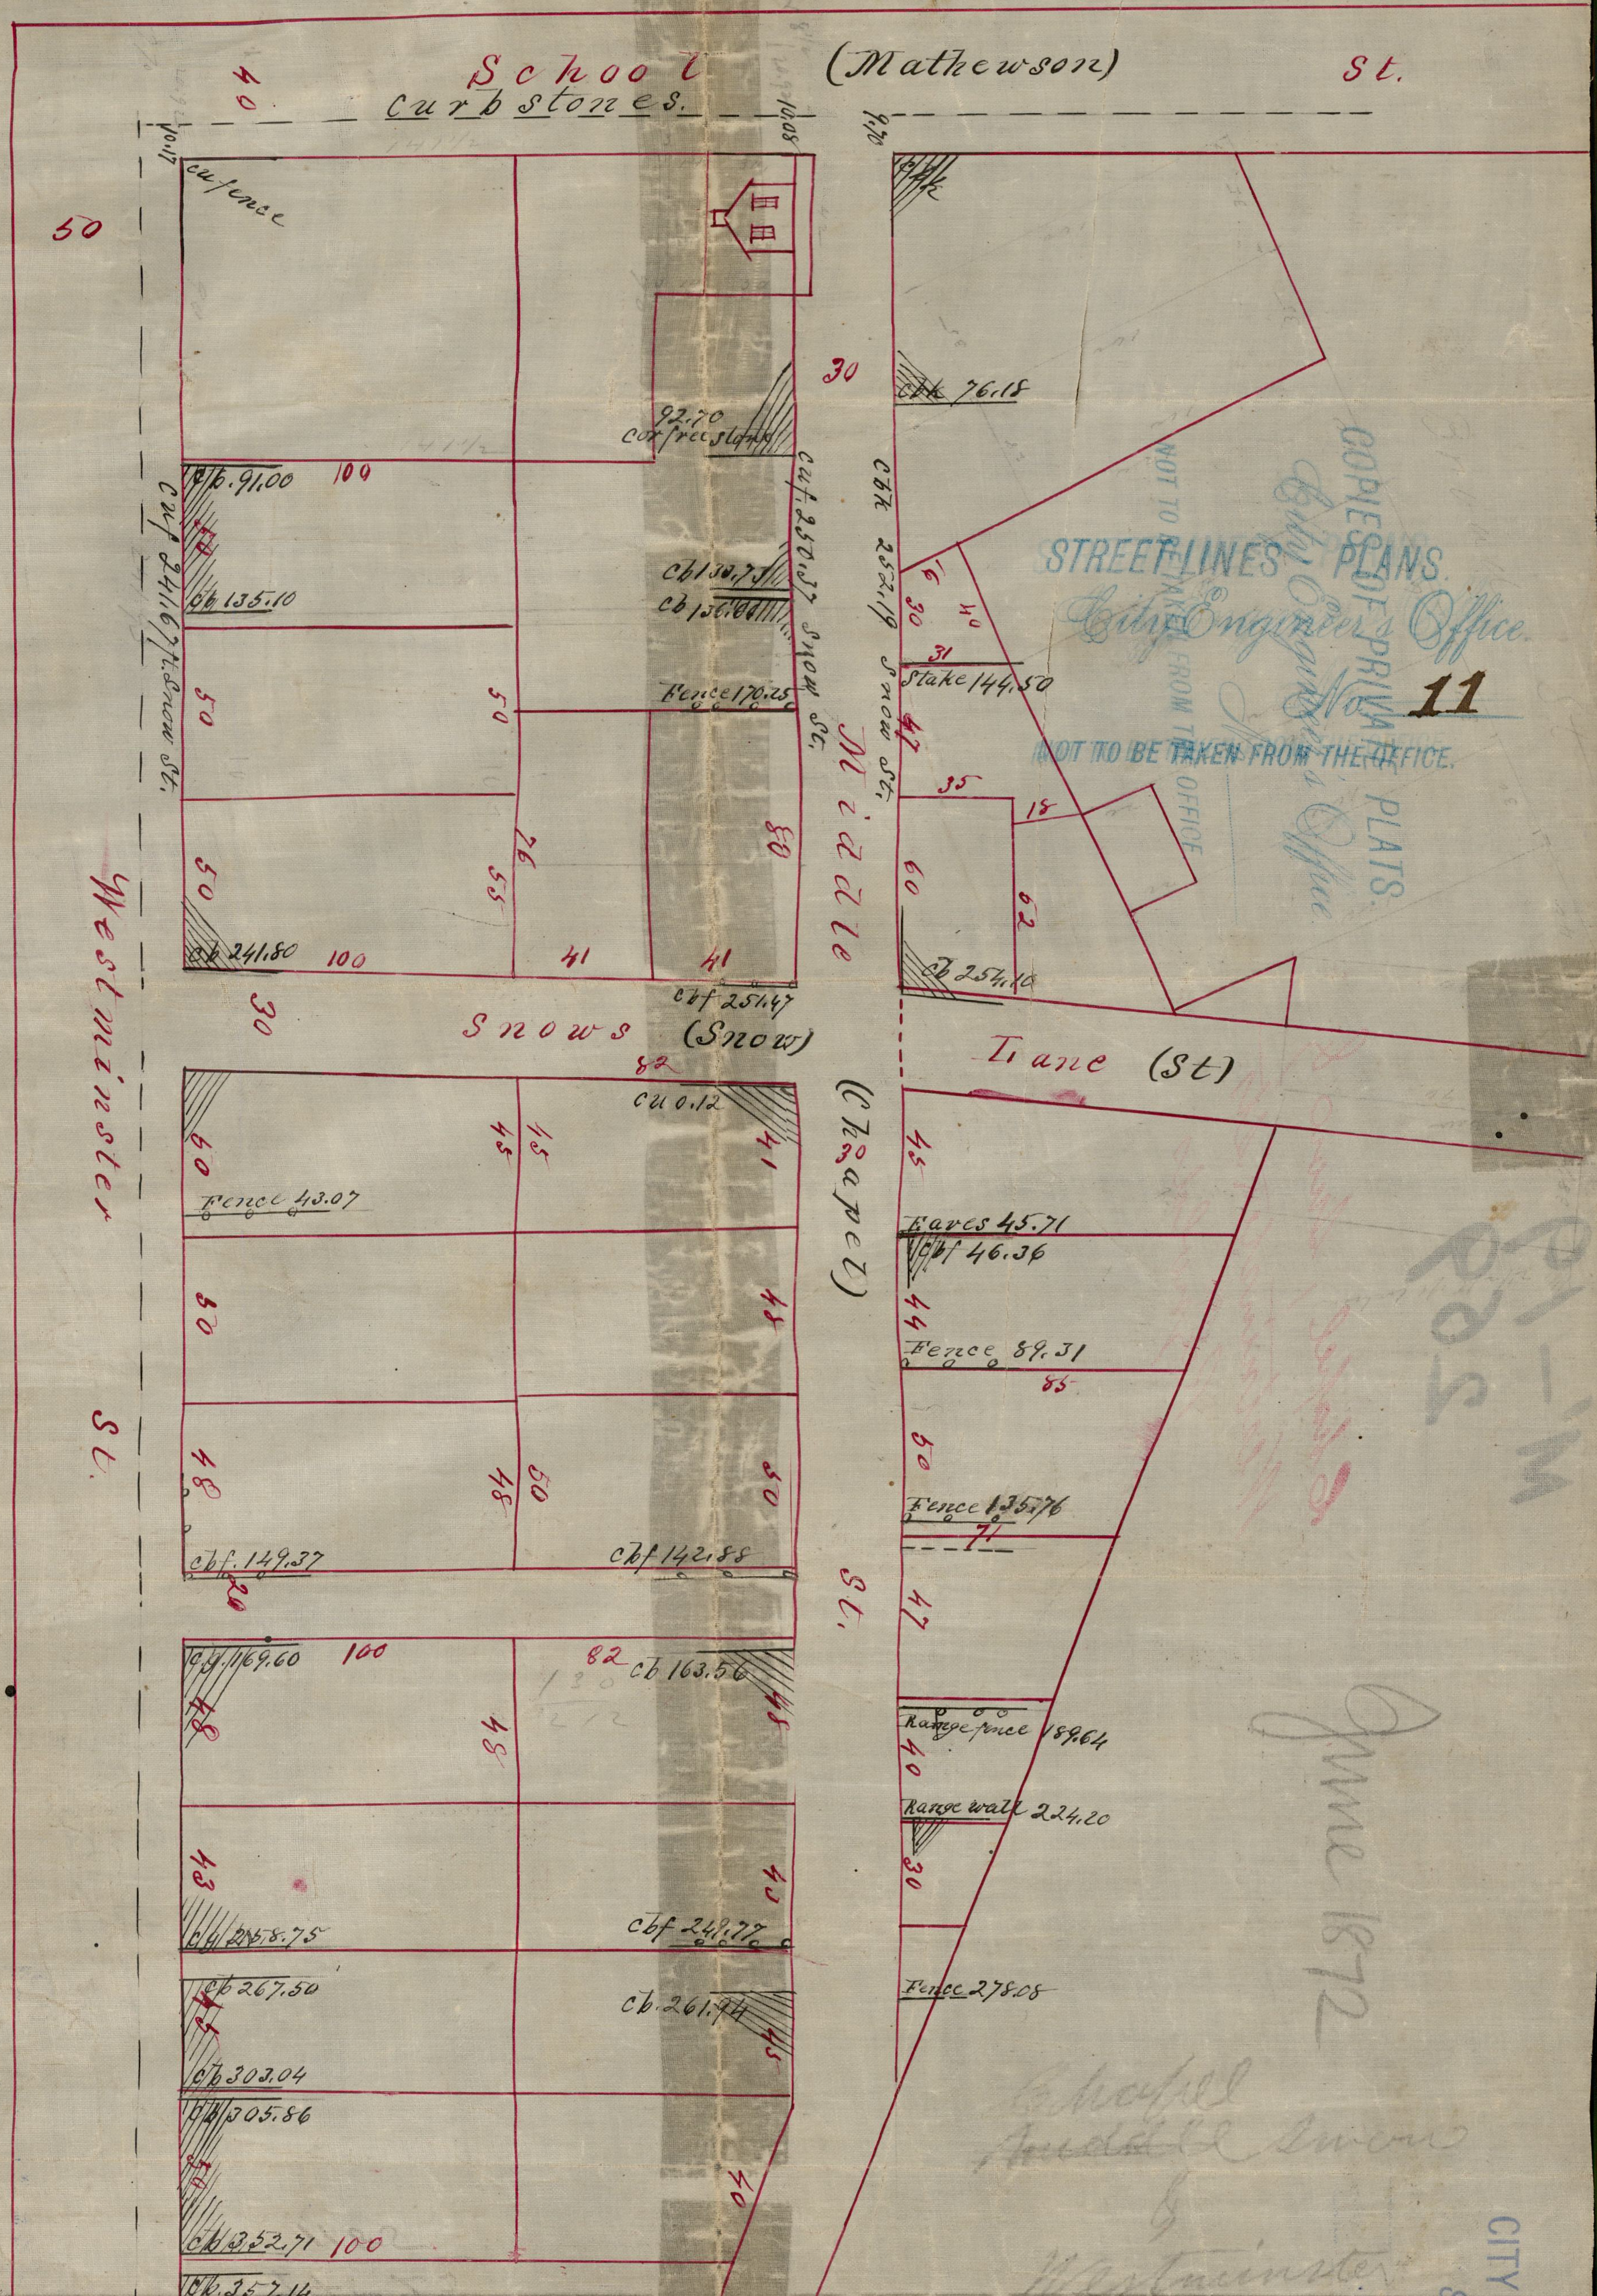

STREET LINES PLANS.
City Engineer's Office.
No. 11
NOT TO BE TAKEN FROM THE OFFICE.

COPIES OF PRIVATE PLATS.
City Engineer's Office
NOT TO BE TAKEN FROM THE OFFICE

OFFICE No. 1185
DRAWER " 94
SHEET " B-23

CITY ENGINEER'S OFFICE
STREET LINE DEPT.
June 1872
01420