PROVIDENCE, R. I.
CITY ENGINEER'S OFFICE
STREET LINE DEP'T.
Dec. 17 1888
014563

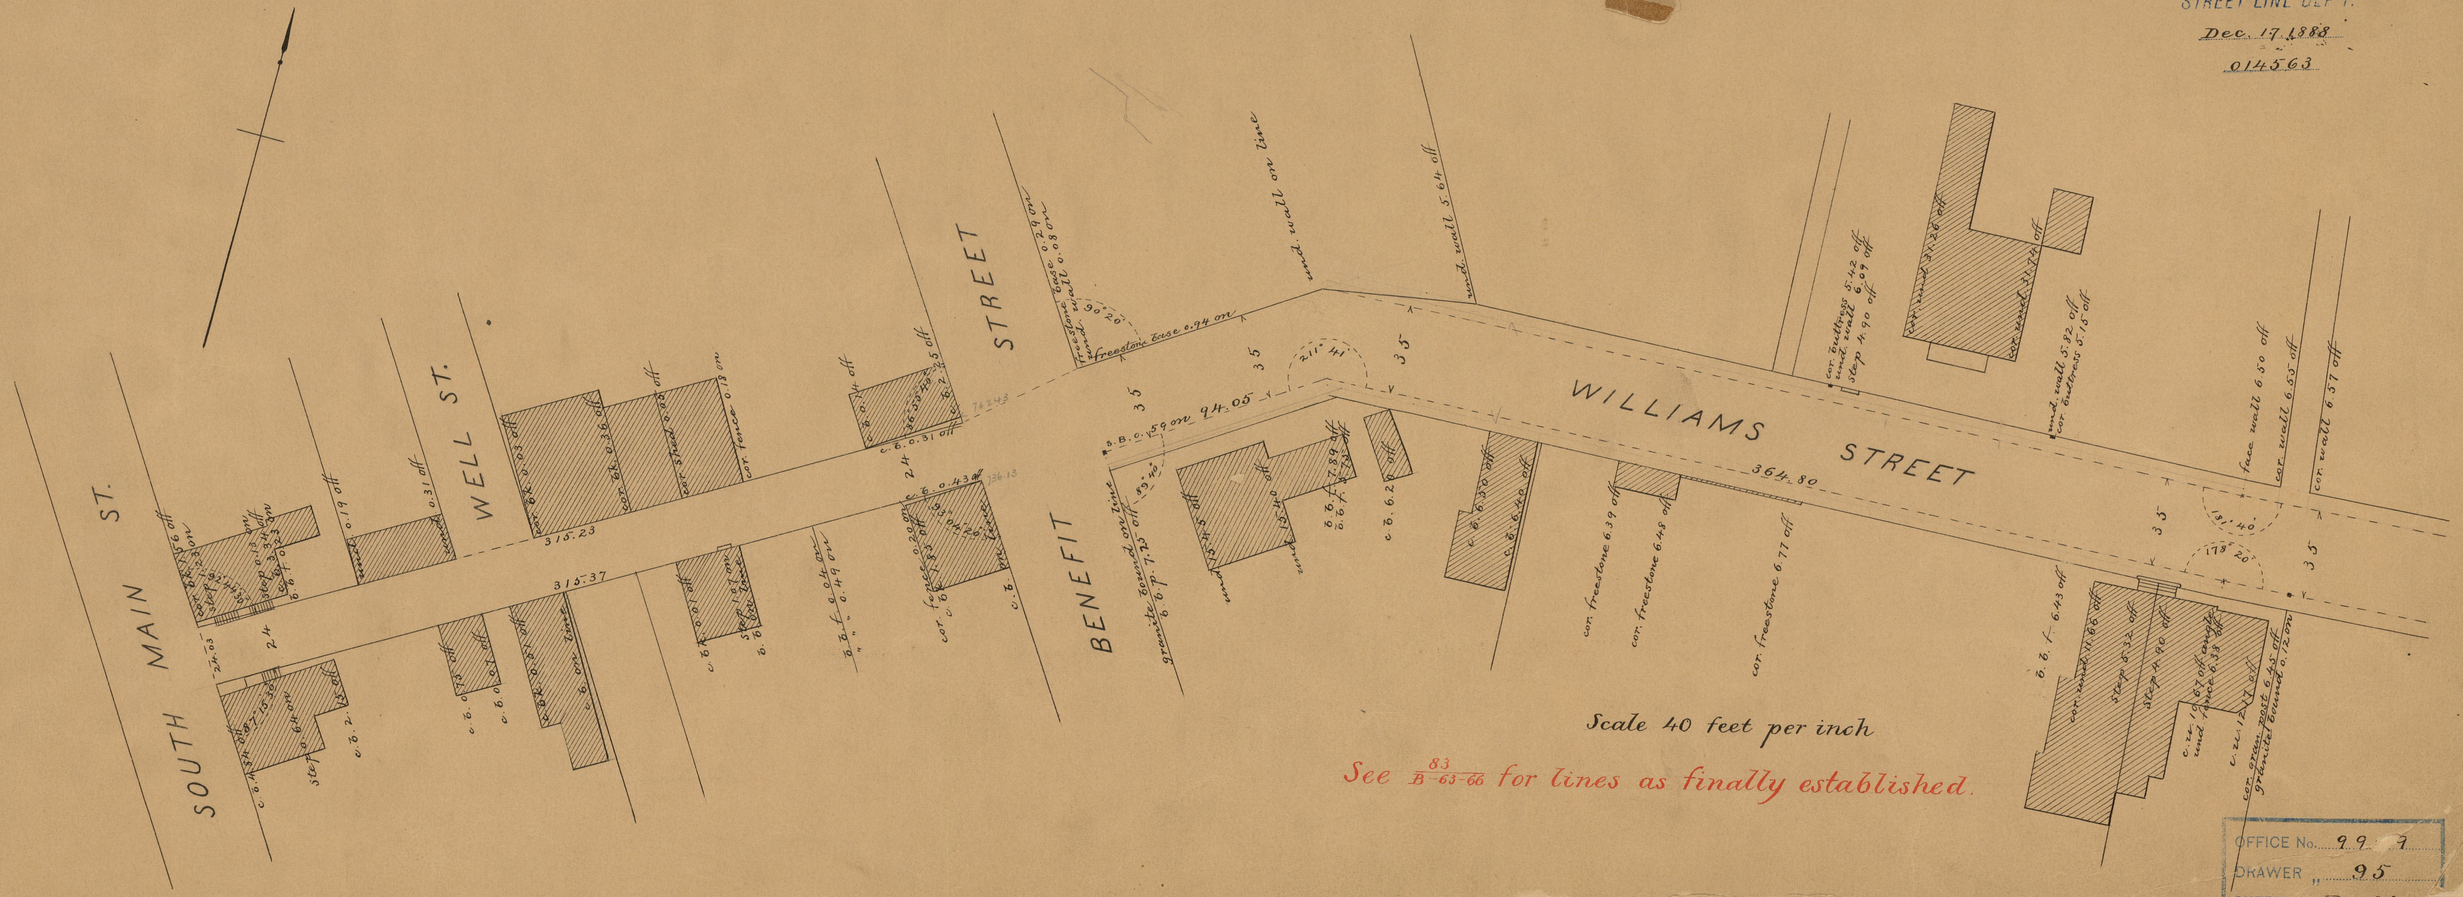

OFFICE No. 99 7
DRAWER " 95
SHEET " B-33