PROVIDENCE, R. I.
CITY ENGINEER'S OFFICE
STREET LINE DEP'T.
Nov. 3, 1888
01441

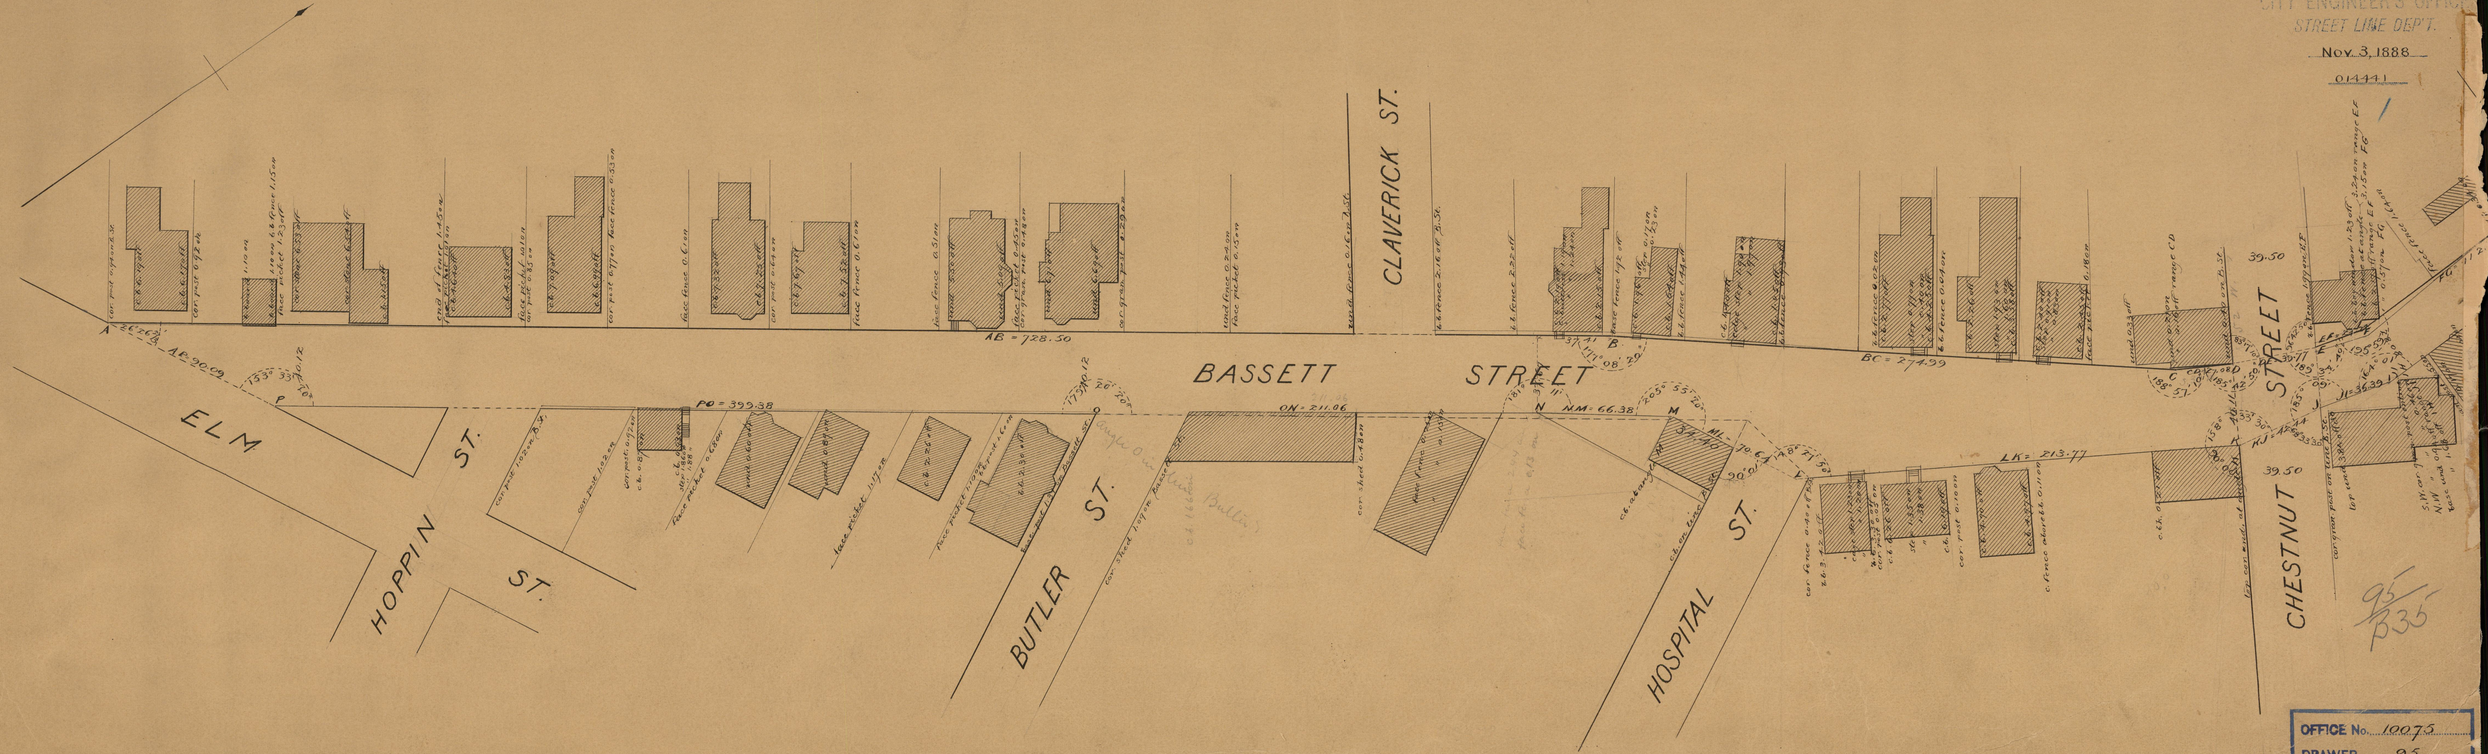

95
P35

OFFICE No. 10075
DRAWER " 95
SHEET "