PROVIDENCE, R.I.
CITY ENGINEER'S OFFICE
STREET LINE DEPT.
July 24 1939
058052

Note- Copy of 010132 June 30 1884

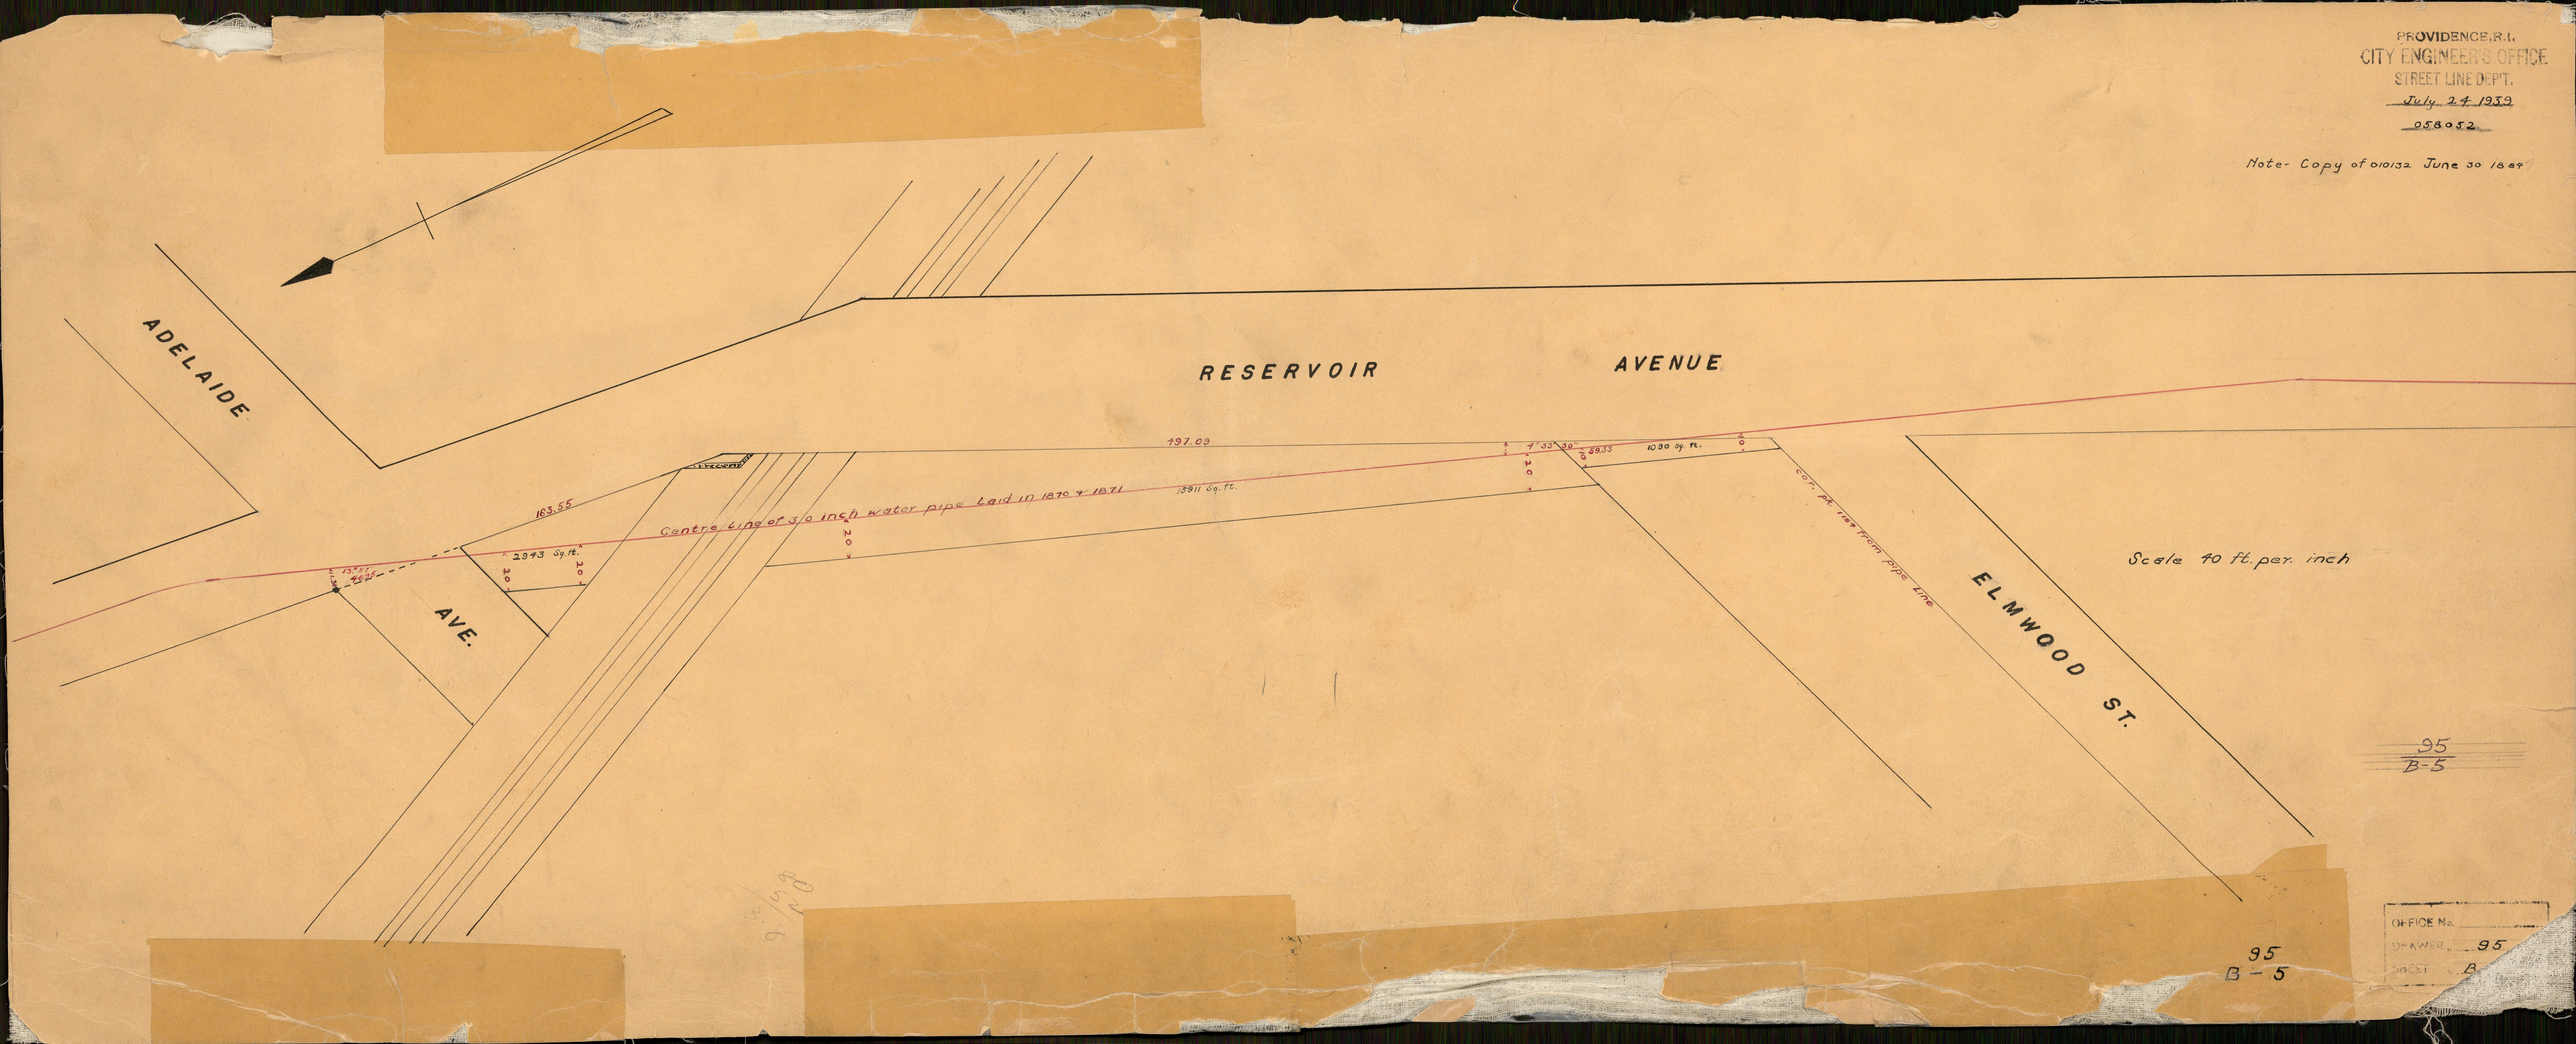

95
B-5

OFFICE No.
DRAWER 95
SHEET B

95
B-5