PROVIDENCE, R.I.
CITY ENGINEER'S OFFICE
STREET LINE DEP'T.
June 29, 1892.
019525

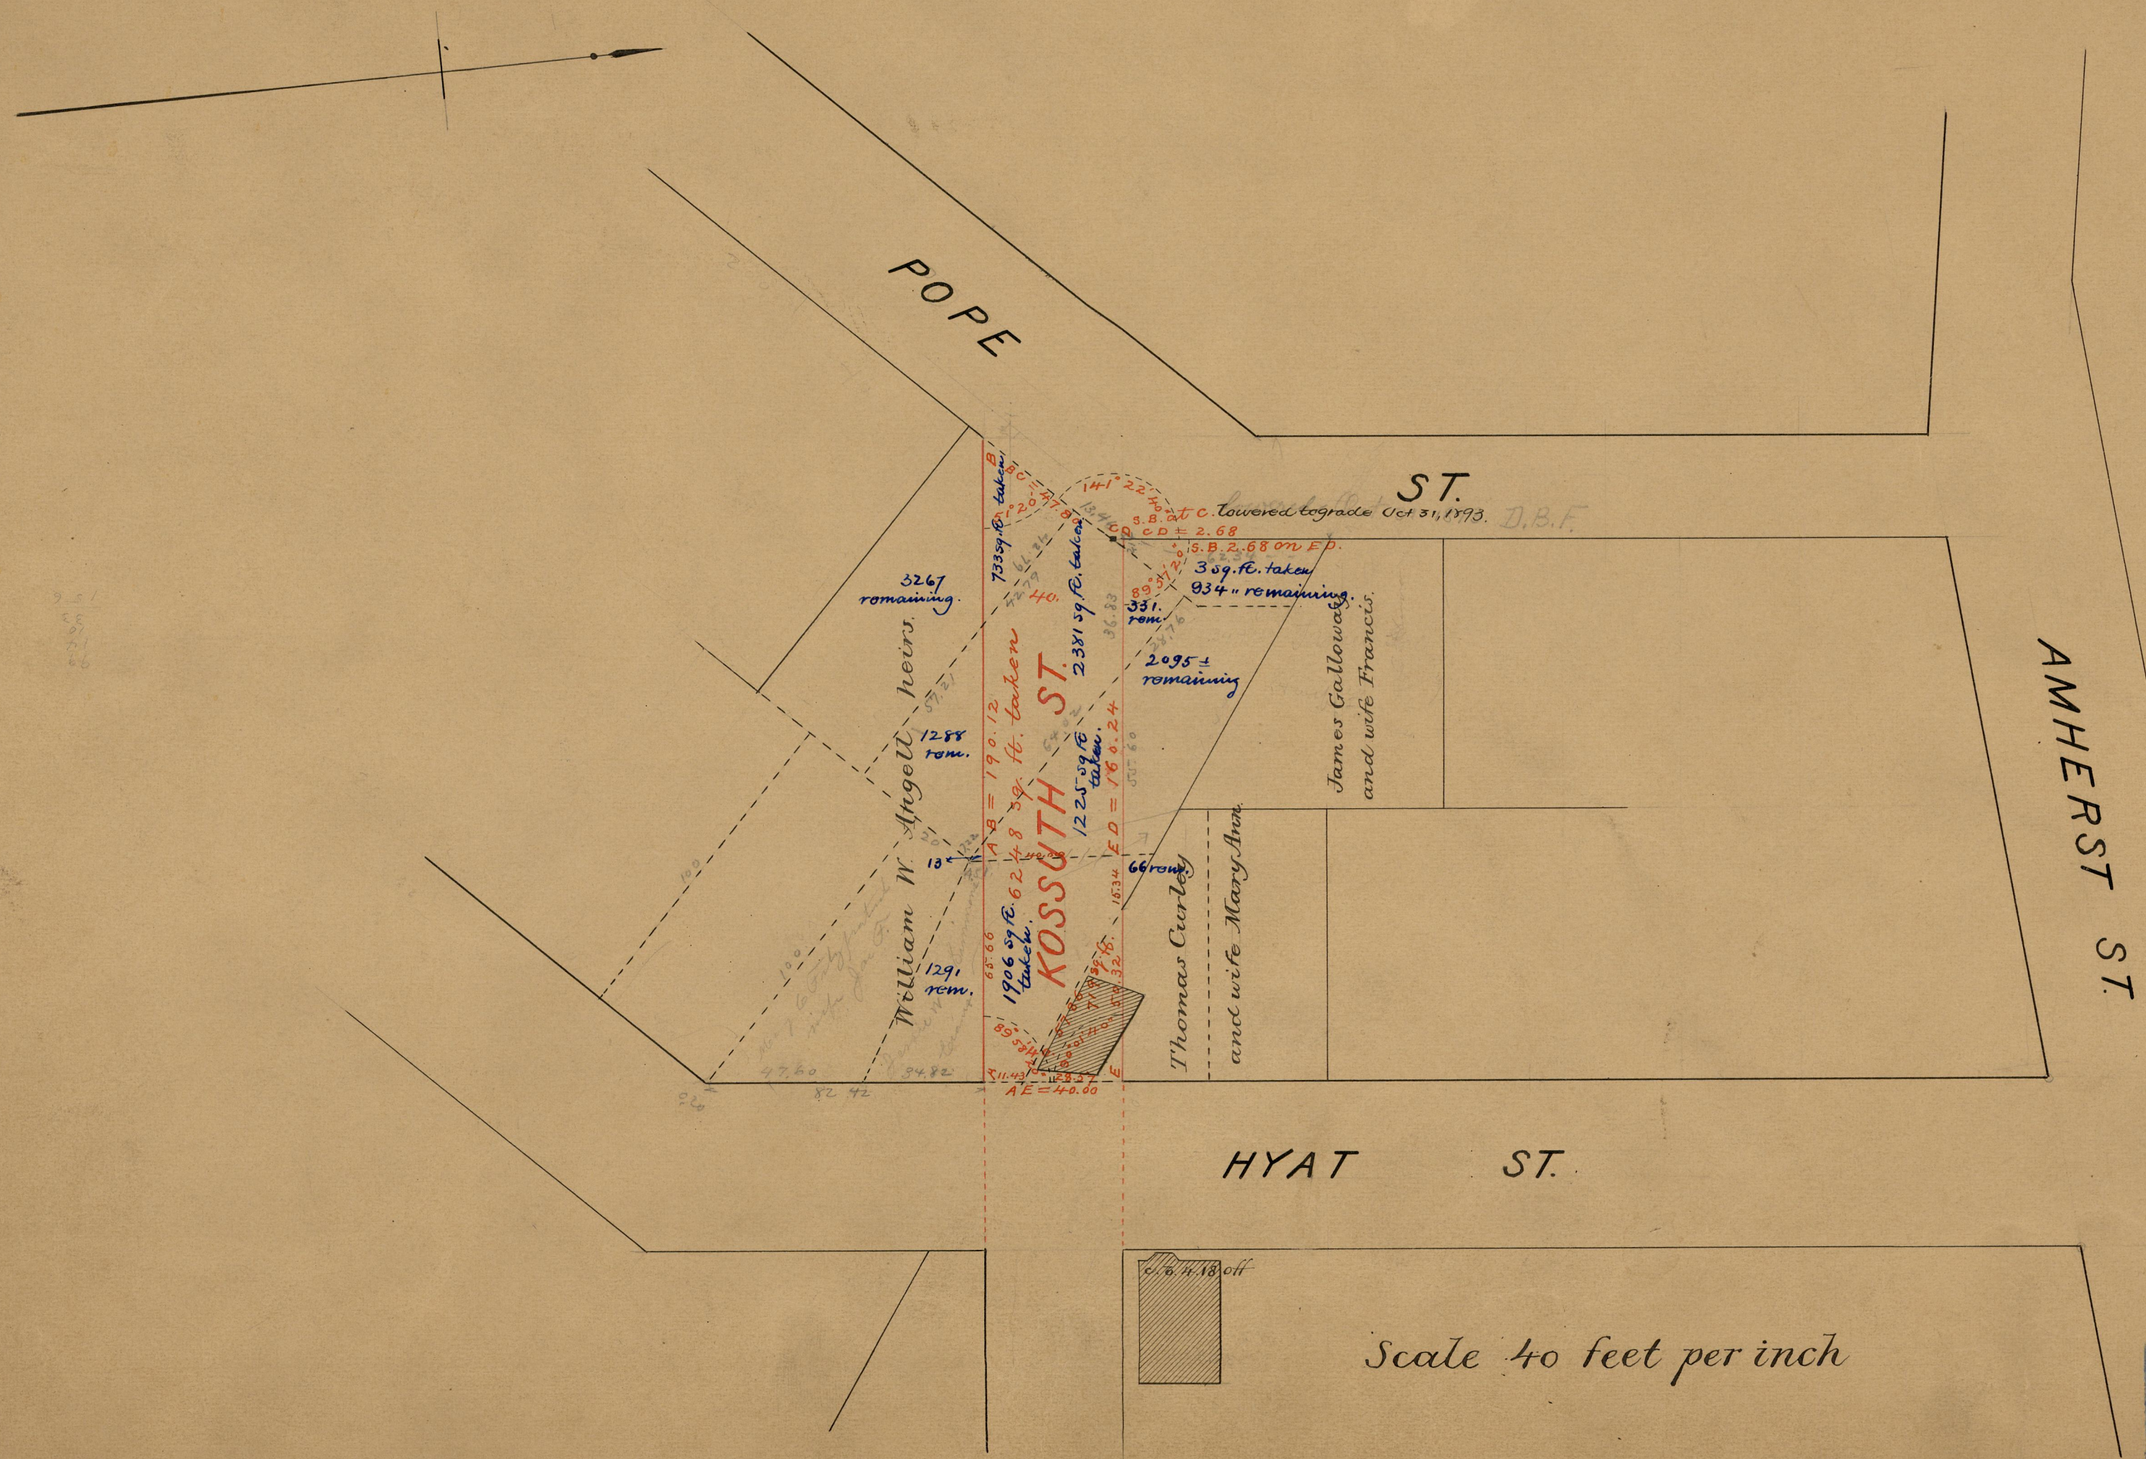

OFFICE No. 11216
DRAWER " 96
SHEET " B-26