CITY ENGINEER'S OFFICE
STREET LINE DEPT.
Apr. 7, 1893.
020746

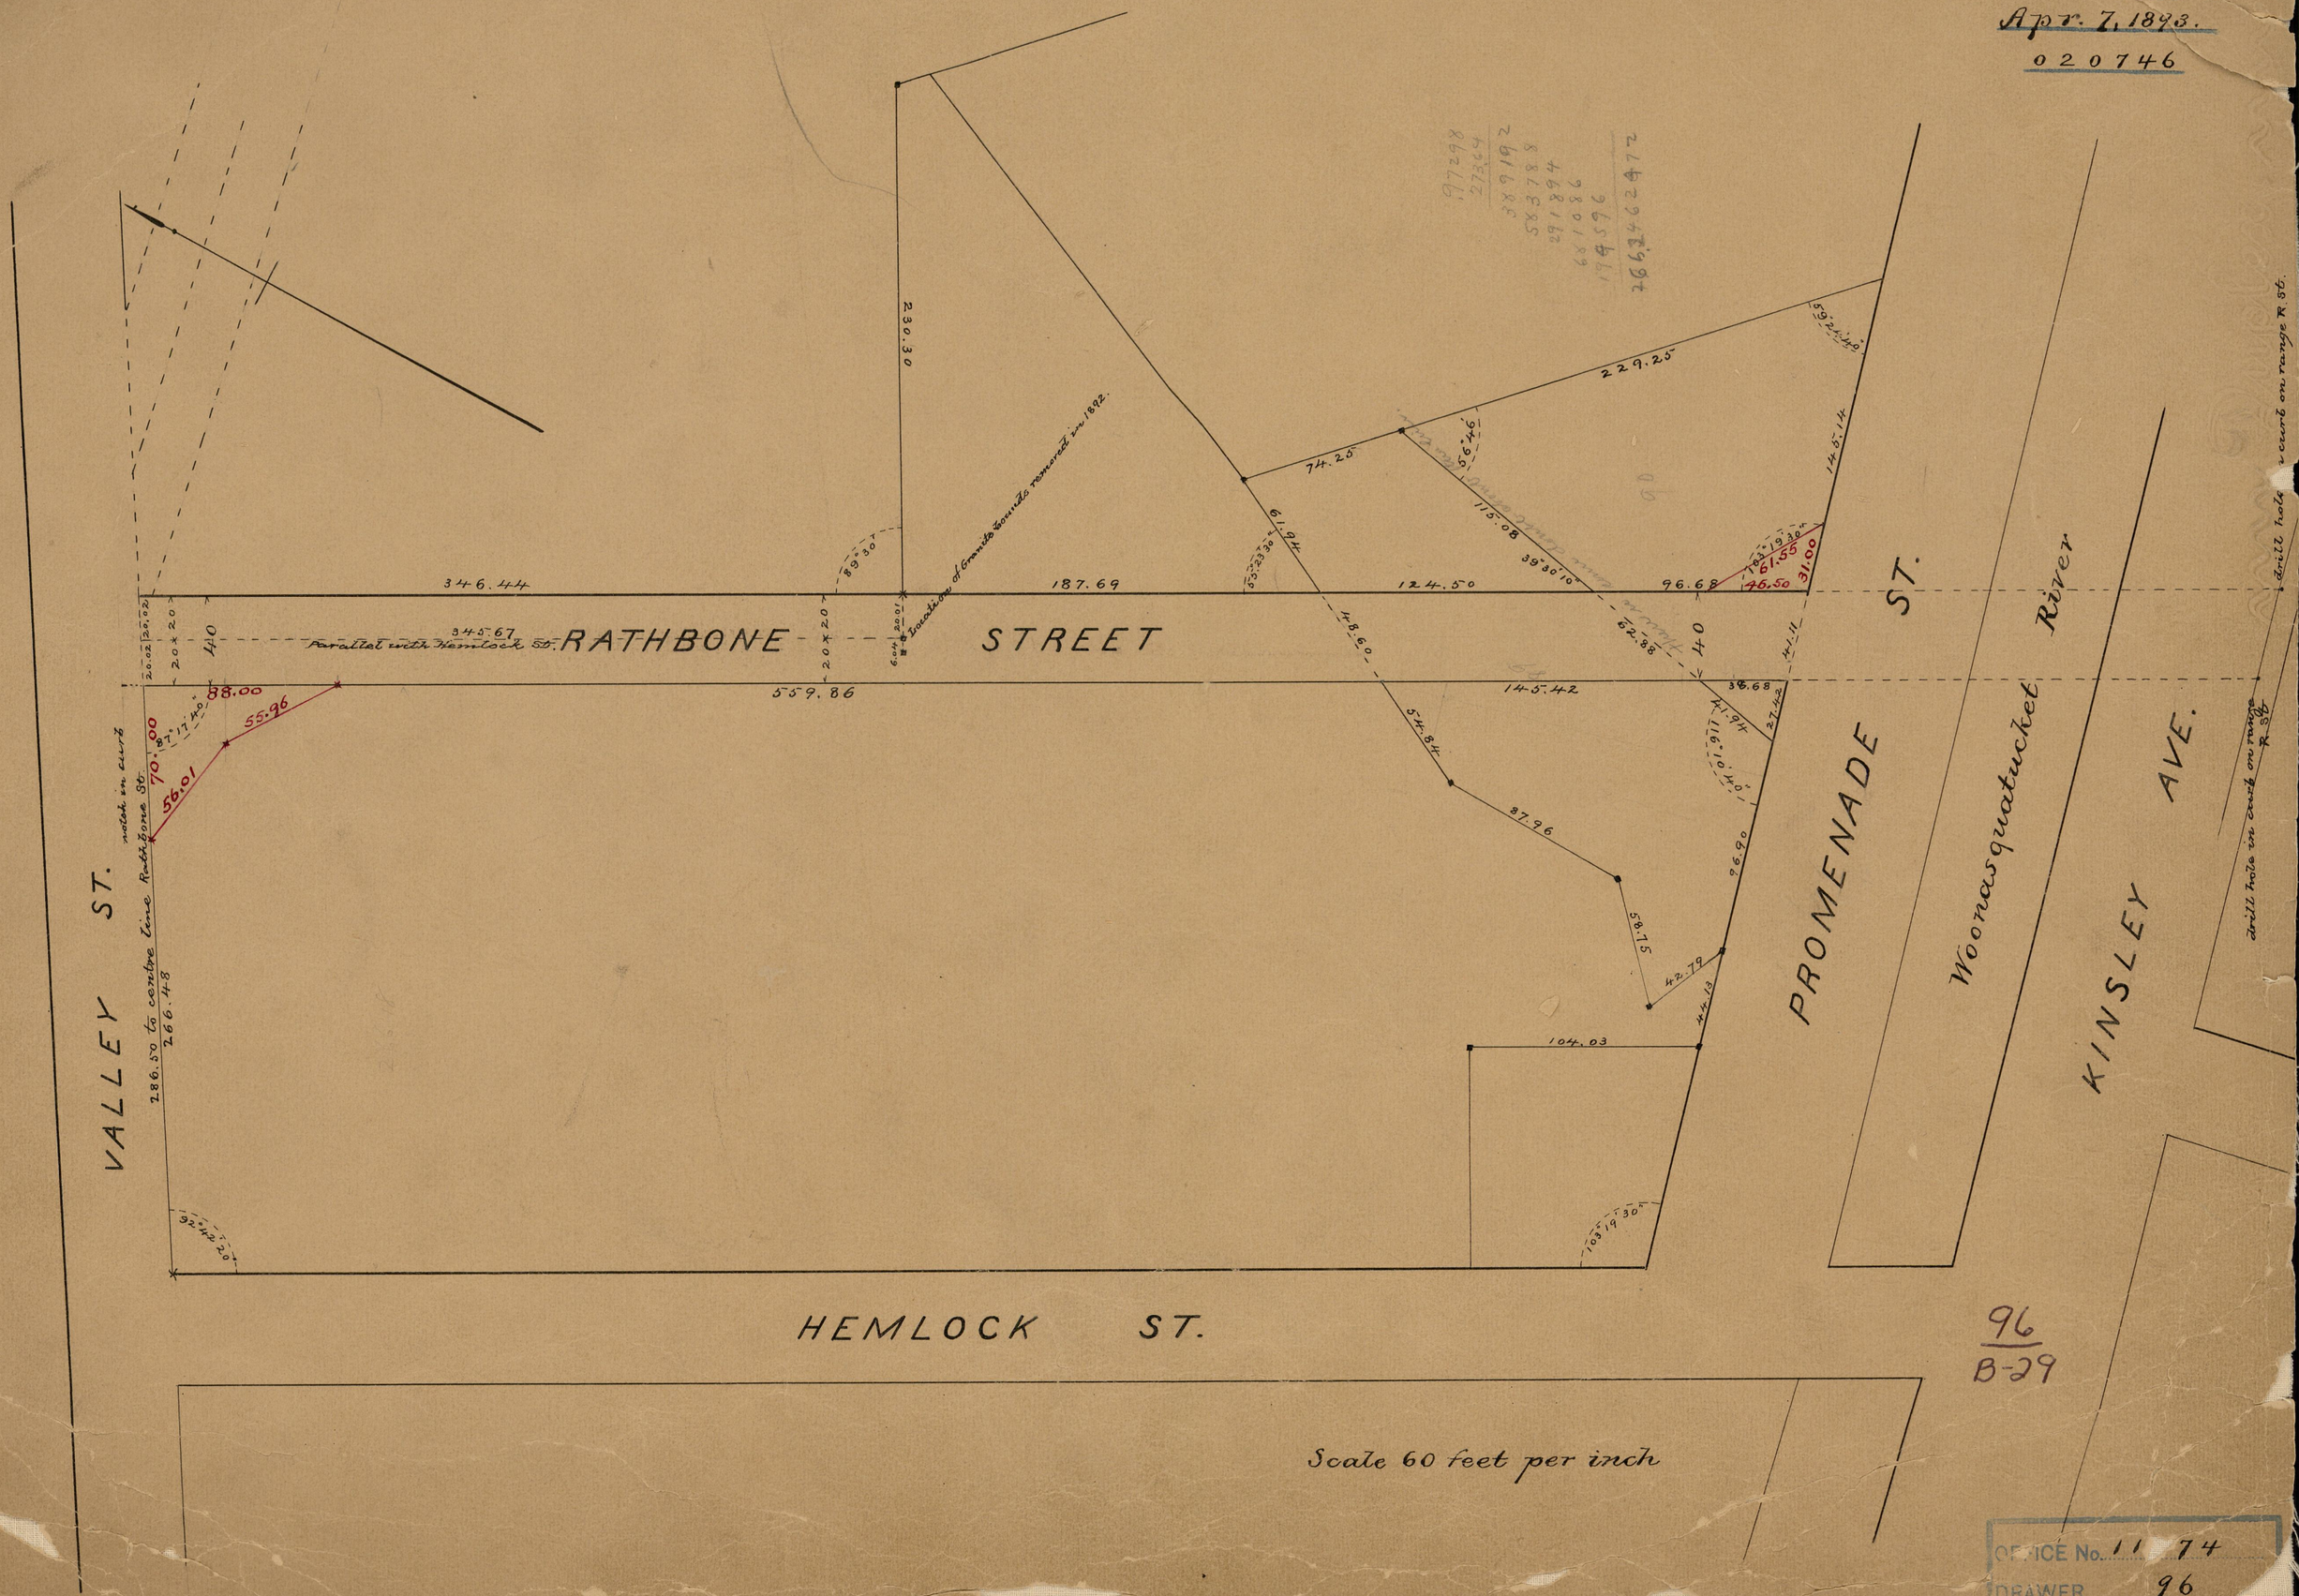

96
B-29

OFFICE No. 11 74
DRAWER " 96
SHEET " 2