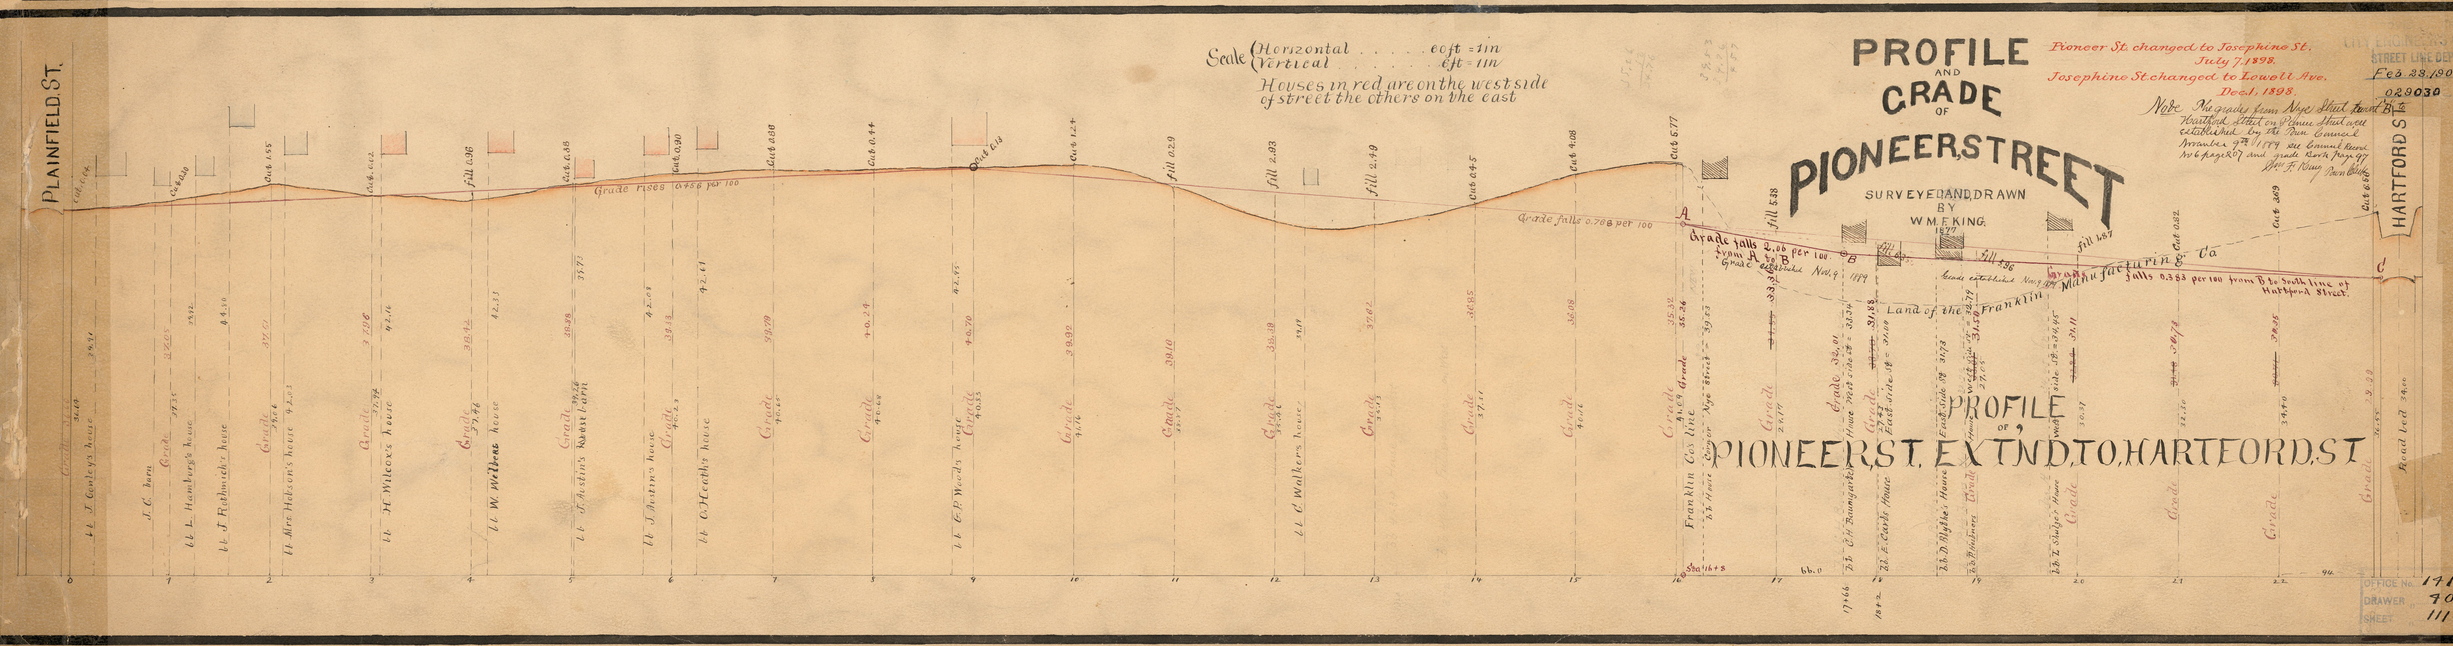
PROFILE AND GRADE OF PIONEER STREET
SURVEYED AND DRAWN BY W.M.F. KING
Pioneer St. changed to Josephine St. July 7, 1898.
Josephine St. changed to Lowell Ave. Dec. 1, 1898.
Scale Horizontal . . . . . 60 ft = 1 in
Vertical . . . . . 6 ft = 1 in
Houses in red are on the west side of street the others on the east
PLAINFIELD ST.
HARTFORD ST.
Grade rises 0.456 per 100
Grade falls 0.788 per 100
Grade falls 2.06 per 100 from A to B
Grade established Nov. 9 1889
Grade established Nov. 9 1889
Land of the Franklin Manufacturing Co.
Grade falls 0.383 per 100 from B to South line of Hartford Street.
PROFILE OF PIONEER ST. EXT'N'D TO HARTFORD ST.
Franklin Co's line
Road bed 34.00
CITY ENGINEER'S OFFICE
STREET LINE DEPT.
Feb 23, 1900
029030
OFFICE No. 14181
DRAWER 70
SHEET 111