East Side

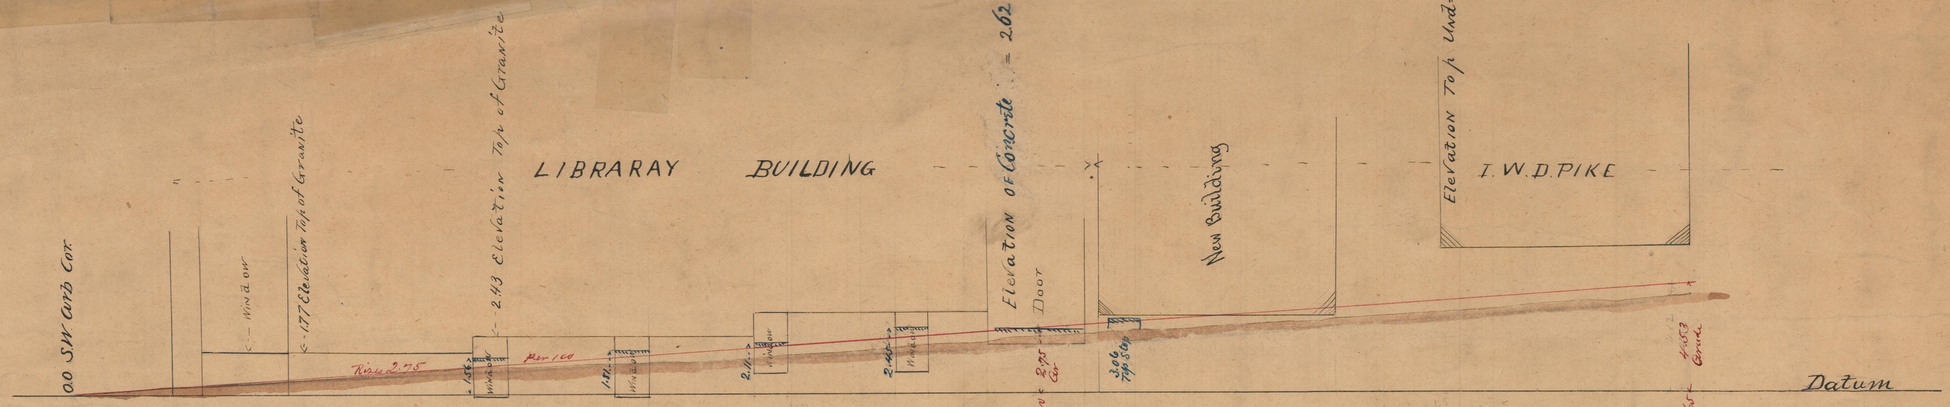

West Side

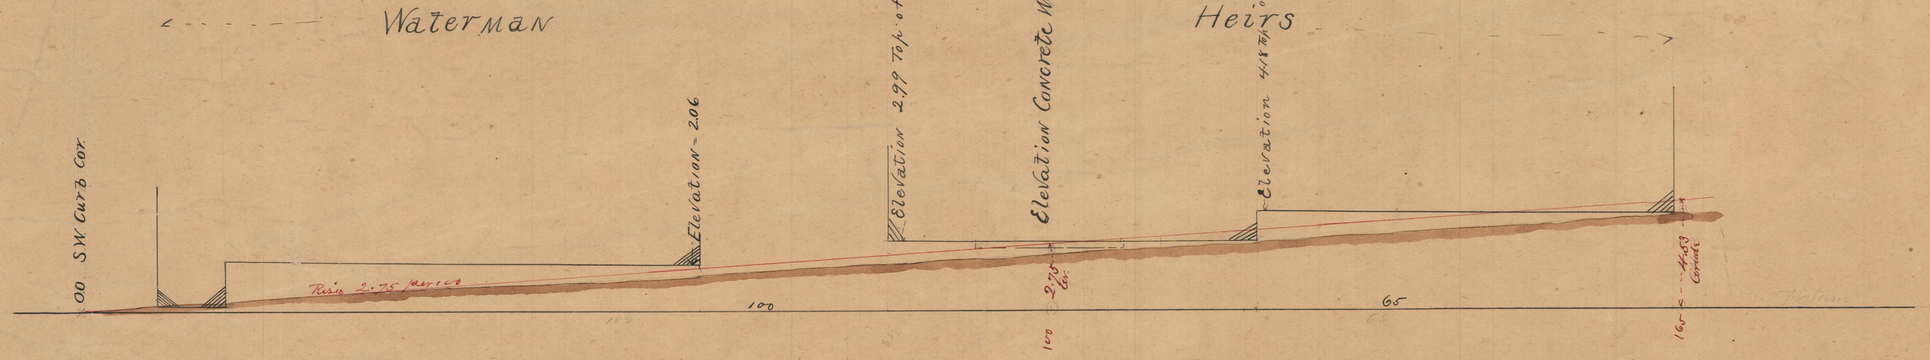

Profile on both sides of Library Court Olneyville Square

Horizontal Scale 10ft = 1 inch
Vertical " 4 " = 1 inch

Showing Grade Established by

John W. Waters
Christian G. Kranich
Waldo M. Place,
} Committee appointed by Hon. T. Council of Johnston May 1891.

Note Grade of middle of Court to be 3 inches lower than sides except at Plainfield St where it will conform thereto

OFFICE No. 14091
DRAWER " 70
SHEET " 21