PROVIDENCE
CITY ENGINEER
STREET LINE DEPT.
Feb. 28. 1900
029043

THE LATHAM PLAT

LATHAM, LEWIS AND NORTH ALLEN STS.
FROM PLAINFIELD STREET TO PLAIN FARM PLAT.

ORDERED BY COUNCIL OCT. 25 1884
SURVEYED AND PLATTED BY
D. D. WATERMAN

COMMISSIONERS
George W. White
Martin Winsor
Simon W. Simmons

SCALE:- 40 FEET PER INCH
⊗ S.B. DENOTES GRANITE BOUND

Lewis St. changed to Lena St.
N. Allen St. changed to Judith St.
July 7, 1898.

Established August 14 1890
see Council Record No. 6 page 295
Wm F. Bring
Council Clerk

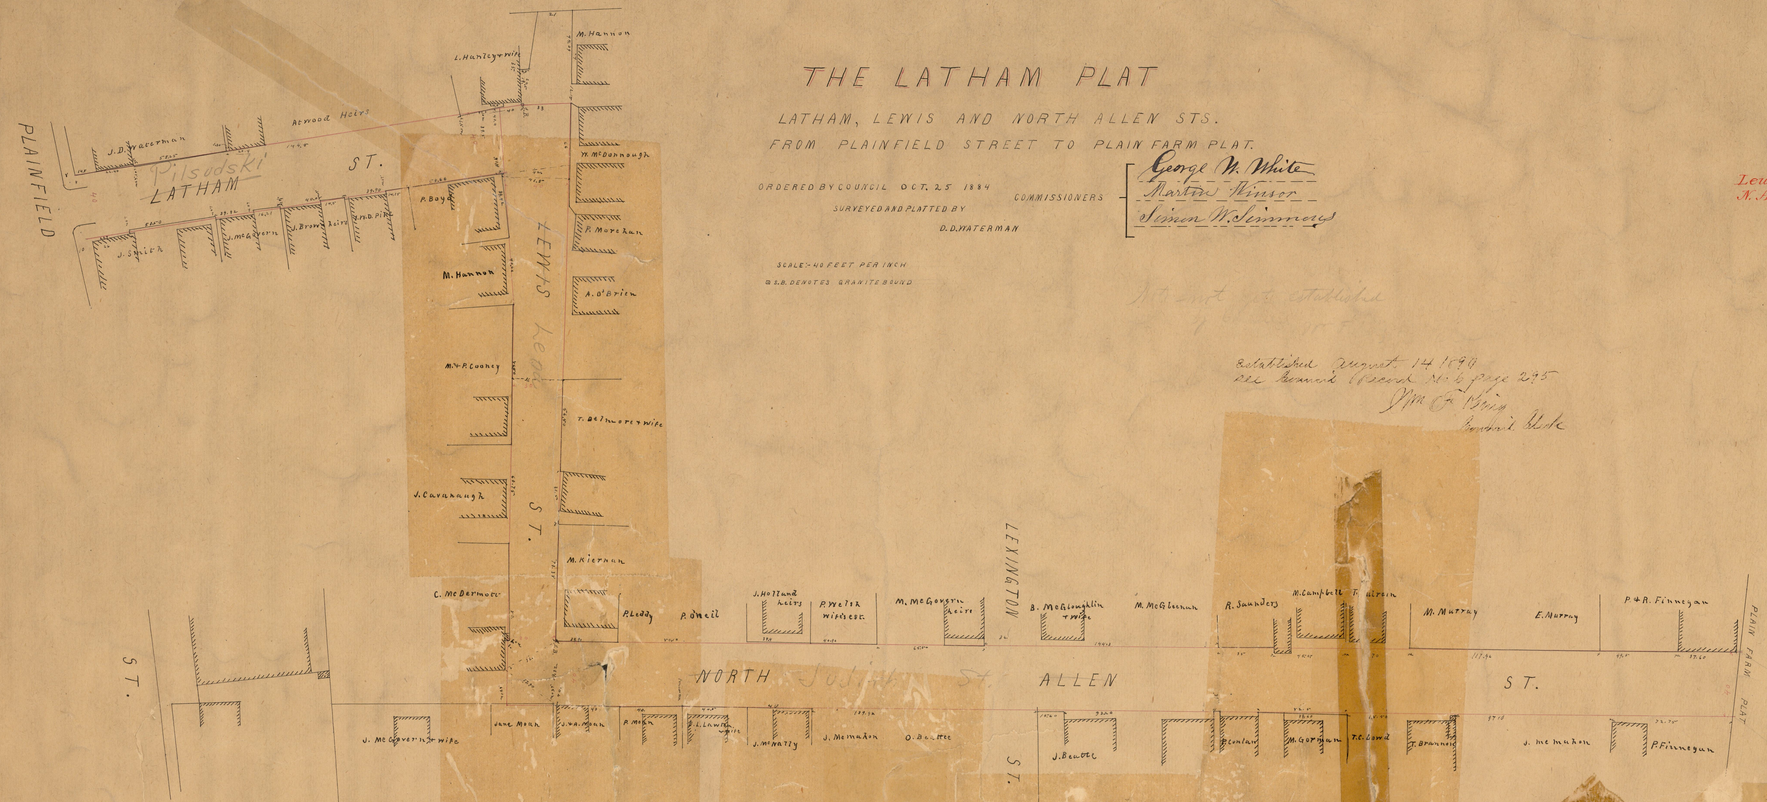

OFFICE NO. 14167
DRAWER 40
SHEET 97