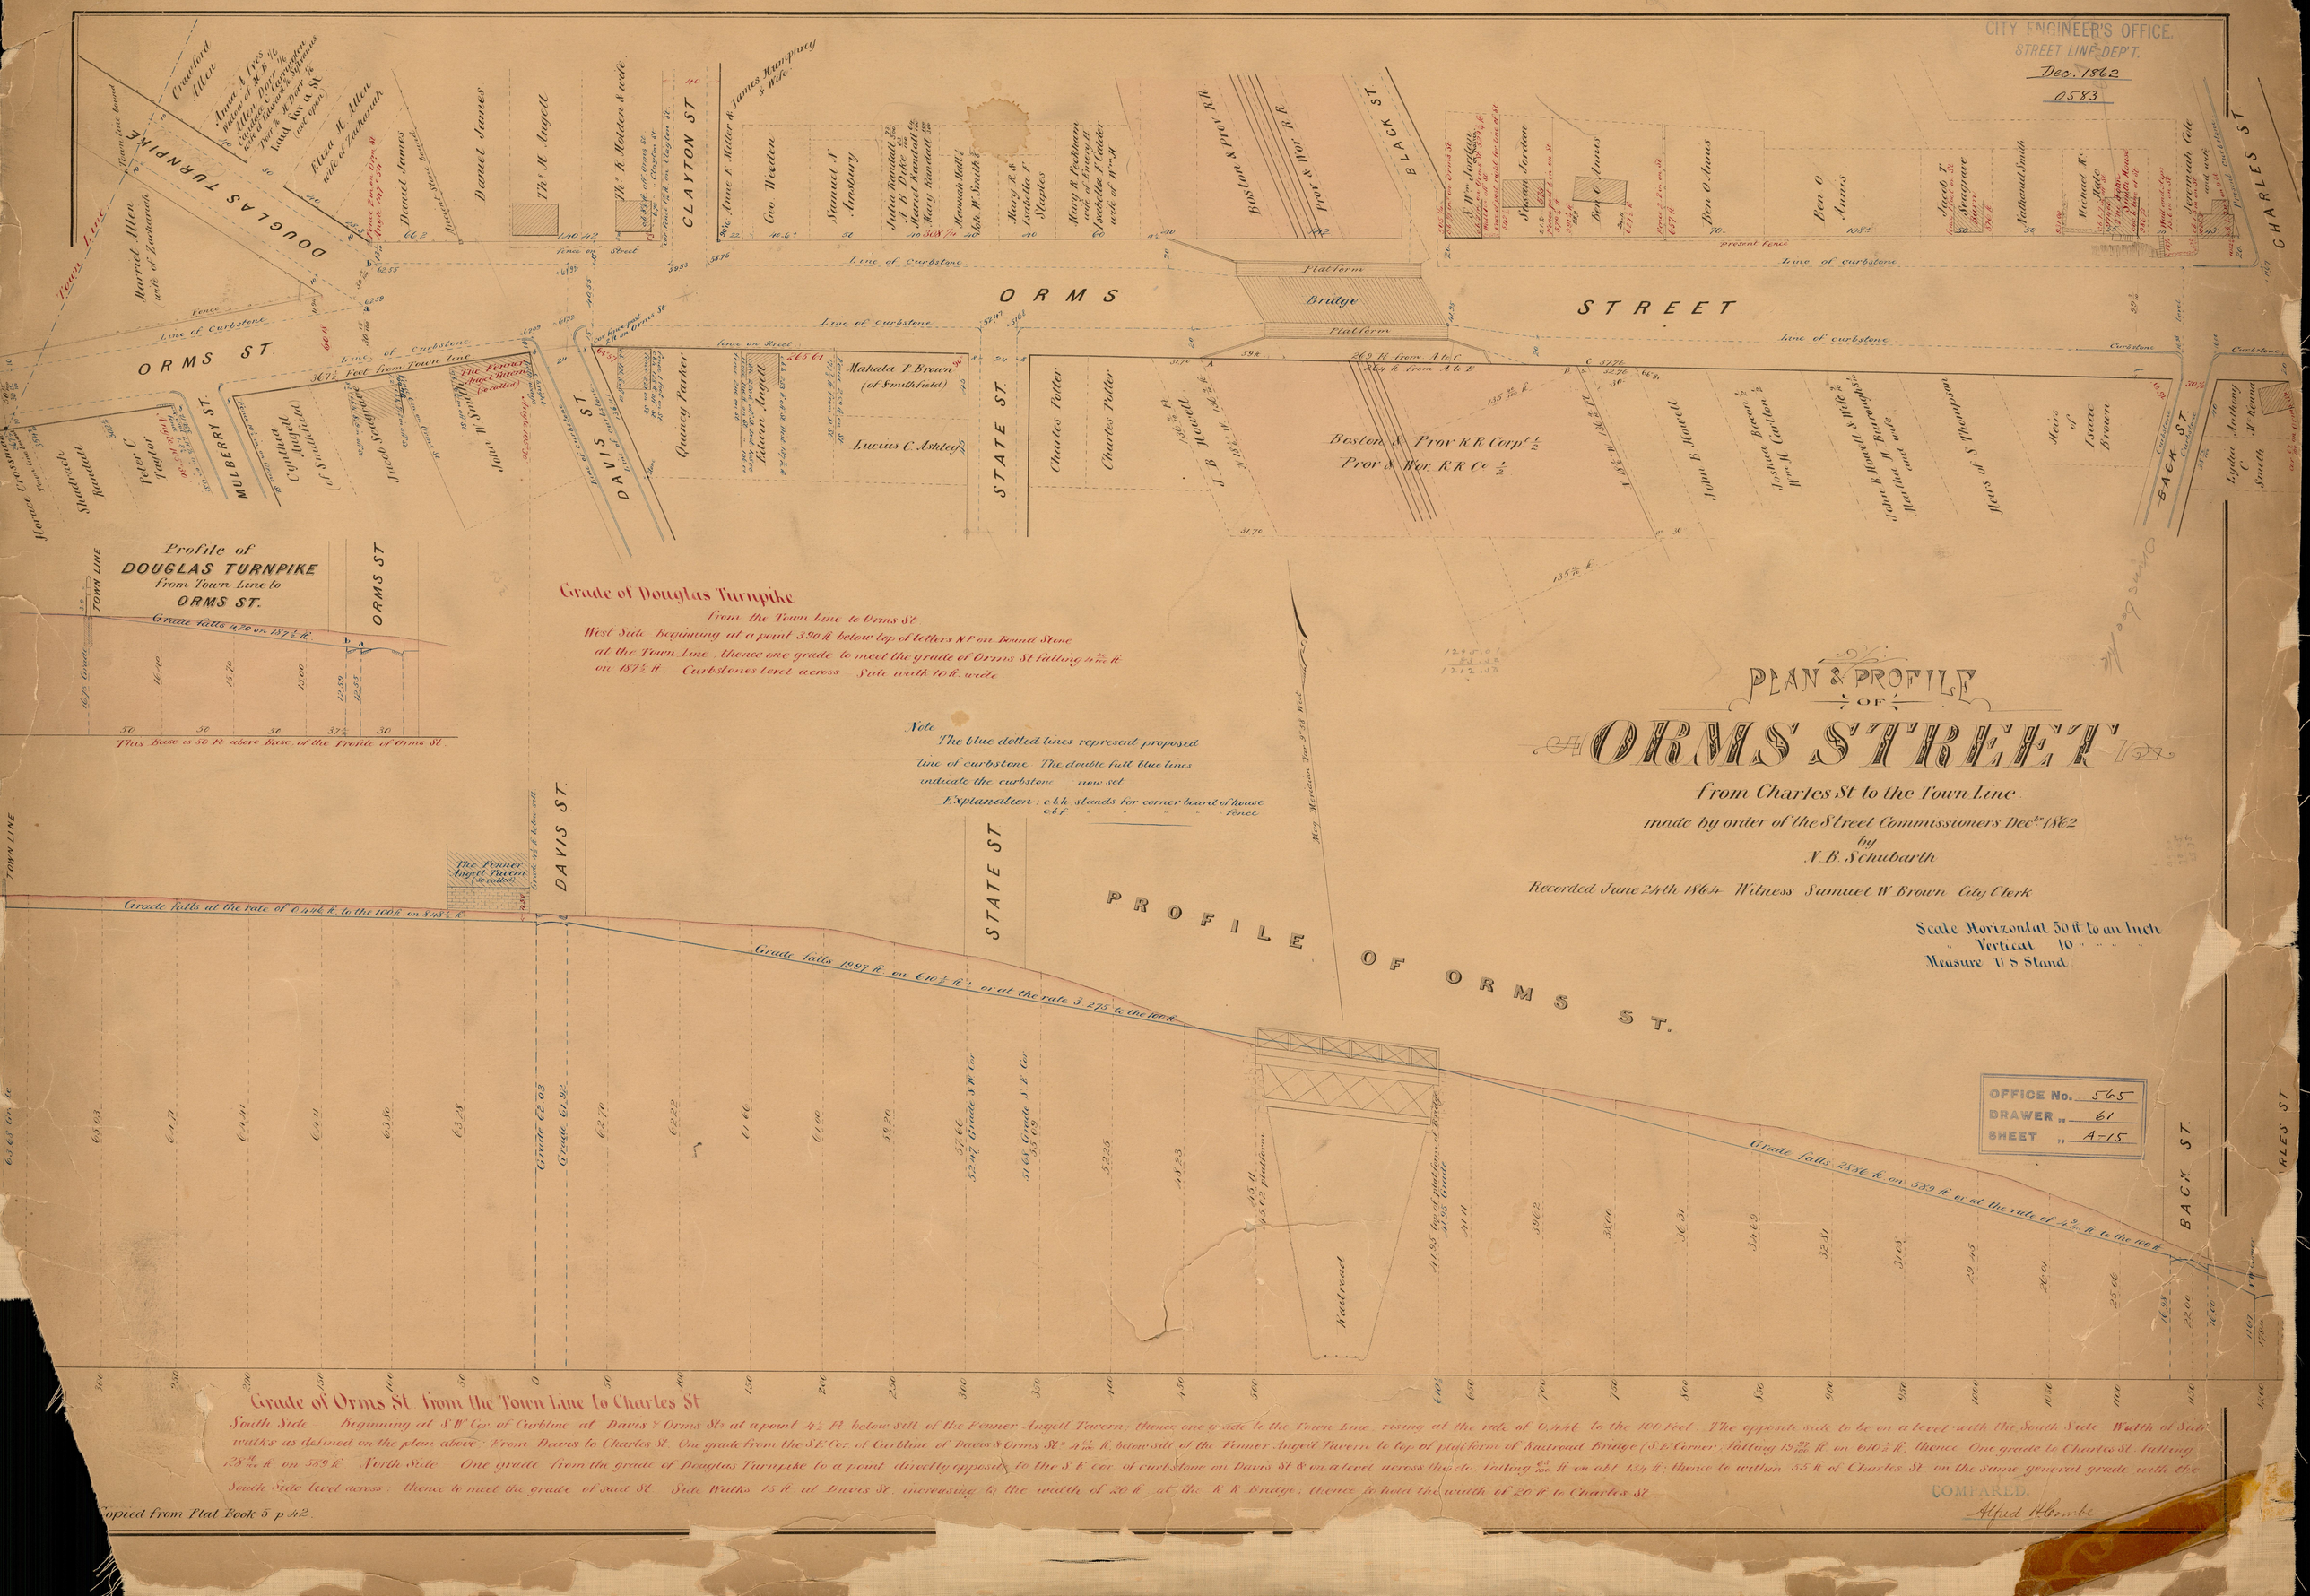
CITY ENGINEER'S OFFICE.
STREET LINE DEP'T.
Dec. 1862
0583
PLAN & PROFILE OF ORMS STREET
from Charles St to the Town Line
made by order of the Street Commissioners Dec. 1862
by N. B. Schubarth
Recorded June 24th 1864 Witness Samuel W Brown City Clerk
Scale Horizontal 50 ft to an Inch
" Vertical 10 " " " "
Measure U S Stand
ORMS STREET
DOUGLAS TURNPIKE
CLAYTON ST
BLACK ST
CHARLES ST
ORMS ST.
MULBERRY ST.
DAVIS ST
STATE ST.
BACK ST.
Bridge
Platform
Line of curbstone
Boston & Prov R R Corp't
Prov & Wor R R Co
Profile of DOUGLAS TURNPIKE from Town Line to ORMS ST.
Grade of Douglas Turnpike
from the Town Line to Orms St.
West Side Beginning at a point 3.90 ft below top of letters N P on Bound Stone at the Town Line, thence one grade to meet the grade of Orms St falling 4 26/100 ft on 187½ ft. Curbstones level across. Side walk 10 ft. wide
Note
The blue dotted lines represent proposed line of curbstone. The double full blue lines indicate the curbstone now set
Explanation: c.b.h. stands for corner board of house
c.b.f. " " " " fence
PROFILE OF ORMS ST.
The Fenner Angell Tavern (so called)
Grade falls at the rate of 0.446 ft. to the 100 ft on 848½ ft
Grade falls 1997 ft. on 610½ ft + or at the rate 3.275 to the 100 ft
Grade falls 2886 ft on 589 ft or at the rate of 4 9/100 ft to the 100 ft
Grade of Orms St. from the Town Line to Charles St.
South Side Beginning at S W Cor. of Curbline at Davis & Orms Sts at a point 4½ ft. below sill of the Fenner Angell Tavern; thence one grade to the Town Line, rising at the rate of 0.446 to the 100 Feet. The opposite side to be on a level with the South Side. Width of Side walks as defined on the plan above. From Davis to Charles St. One grade from the S.E. Cor. of Curbline of Davis & Orms Sts 4 61/100 ft. below sill of the Fenner Angell Tavern to top of platform of Railroad Bridge (S.E. Corner) falling 19 93/100 ft. on 610½ ft. thence One grade to Charles St. falling 28 86/100 ft on 589 ft. North Side One grade from the grade of Douglas Turnpike to a point directly opposite to the S.E. cor. of curbstone on Davis St & on a level across thereto, falling 6.3/100 ft on abt 134 ft; thence to within 55 ft of Charles St. on the same general grade with the South Side level across; thence to meet the grade of said St. Side Walks 15 ft. at Davis St. increasing to the width of 20 ft. at the R R Bridge; thence to hold the width of 20 ft. to Charles St.
Copied from Plat Book 5 p 42.
COMPARED.
Alfred H Combe
OFFICE No. 565
DRAWER " 61
SHEET " A-15