CITY ENGINEER'S OFFICE.
STREET LINE DEPT.
Aug. 29. 1861
10554

Note

This MAP OF DIAMOND ST and adjoining Lots has been compited from the Hepsibeth Williams Plat Rec^d in Book of Plats N^o 4 P 87 & the Kendall & Crocker plat Rec^d in B. N^o 2. P 26 with additional measurements by N.B.S Prov^ce Aug^t 28^th 1861.

MAP OF DIAMOND ST

Made by order of the Street Commiss.
Providence August 29^th 1861.
by N.B. Schubarth

REFERENCE

Lots shaded yellow ▭ belong to the Heirs of Hepsibeth Williams.
" " blue ▭ " " Elisha A Durfee
" " red ▭ " " Archibald B. Rice &
John D Cranston
All other Lots, not shaded as indicated on the Map

Explanation

Blue full line —— represents Curbstone now set
" dotted line - - - - - " proposed line of curb.
Numbers of Lots (red figures) correspond with the Nos. on Assessors Plat N^o 3
cb. stands for corner board
Scale of Map - 50 ft - 1 inch
Measurement U.S. Standard
bb - bottom board & bbf - bottom board of fence
± denotes more or less

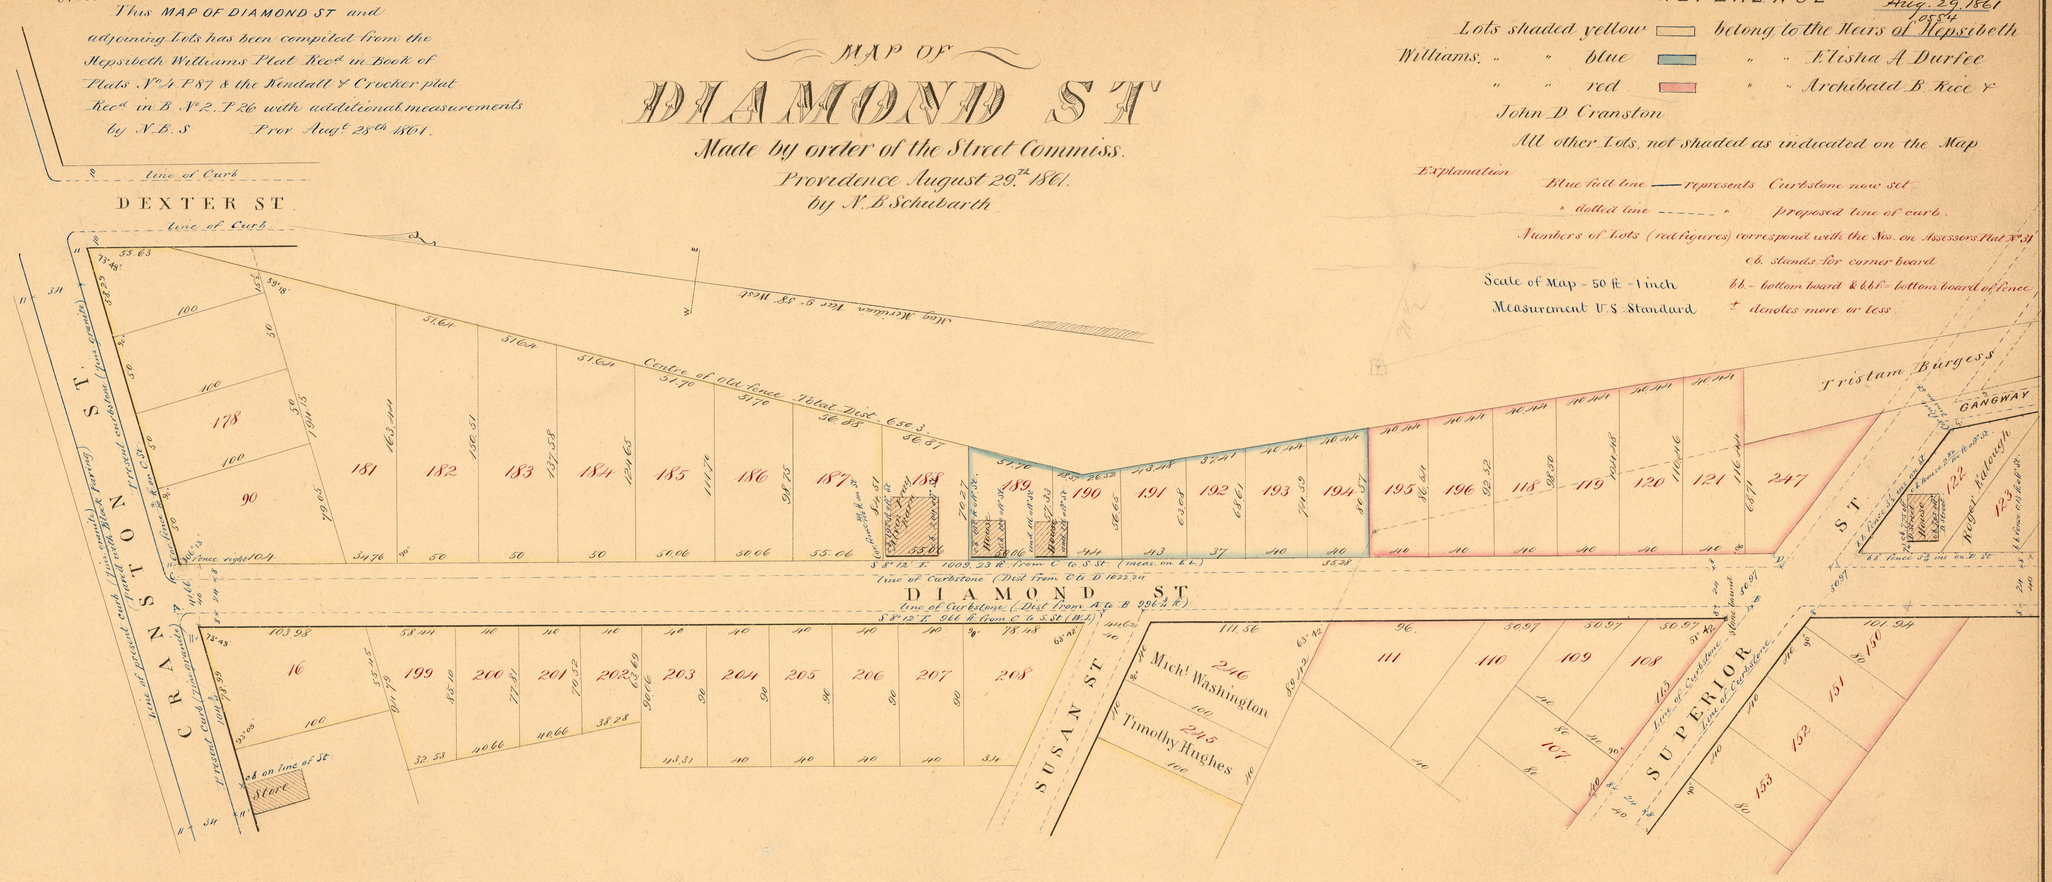

PROFILE of DIAMOND St from Cranston to Superior St. made by order of the Street Commissioners Feb^y 28^th 1861 and copied Aug^t 29^th 1861 by N.B. Schubarth.

Note

Scale of PROFILE Horizontal 50 ft. to an inch
" " " Vertical 10 " " " "
Level of ground taken through centre of Street, and measurements on line of South Curbstone

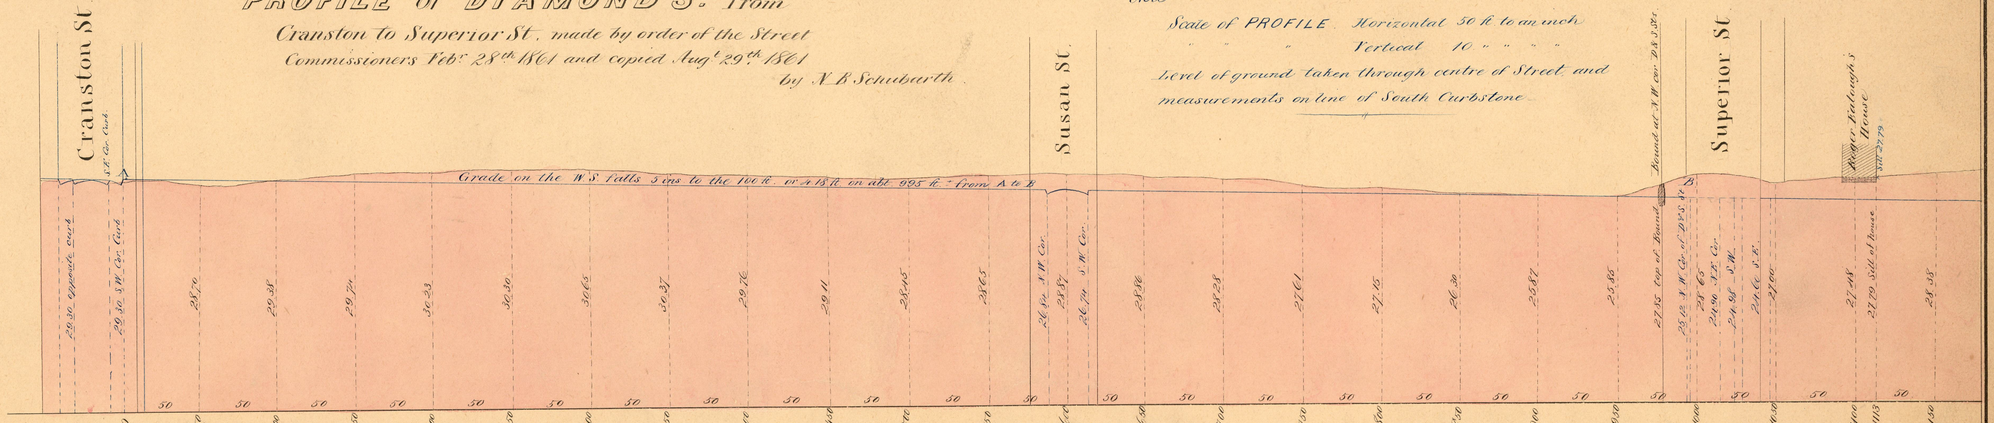

Grade of Diamond Street from Cranston to Superior St.

West Side – Beginning at the present Curbstone S.W. Cor. of Cranston & Diamond Sts; thence one grade to Superior St. falling at the rate of 5 inches per 100 ft; or 4.18 ft on abt 995 ft to a point 2 73/100 ft below top of stone bound N.W. Cor. of Diamond & Superior St.

East Side – to be on the same general grade, parallel to & level across, to within 15 ft of Curb on Superior St. thence to meet the grade of said St.

Side Walks 8 ft wide traveway 24 ft.

CITY of PROVIDENCE

Street Commissioners Office Aug^t 30^th 1861

The undersigned have caused this MAP of DIAMOND ST to be made, defining the lines of said Street – also showing the grade, width of Side walk &c as established by this board.

Josiah Simmons
Edward Field
Wm H. Townsend
} Street Commissioners.

COMPARED.
Alfred H Combs

Copied from Plat Book 5 p 23.

OFFICE No. 539
DRAWER " 61
SHEET " A-5