CITY ENGINEER'S OFFICE.
STREET LINE DEP'T.
Sept. 3, 1861
0555

MAP OF VERNON ST.

made by order of the Board of Aldermen
Septbr. 27th 1856 by Wm. S. Haines
Enlarged with additions Sept. 3rd 1861.
by order of the Street Commissioner by
N. B. SCHUBARTH.

City of Providence Septbr. 4th 1861.

Street Commissioners Office

The undersigned have caused this Map of VERNON ST. to be made defining the lines of said Street, also showing the grade, width of side Walk &c. as established by this Board

Josiah Simmons
Edward Field } Street Commissioners.
Wm. H. Townsend

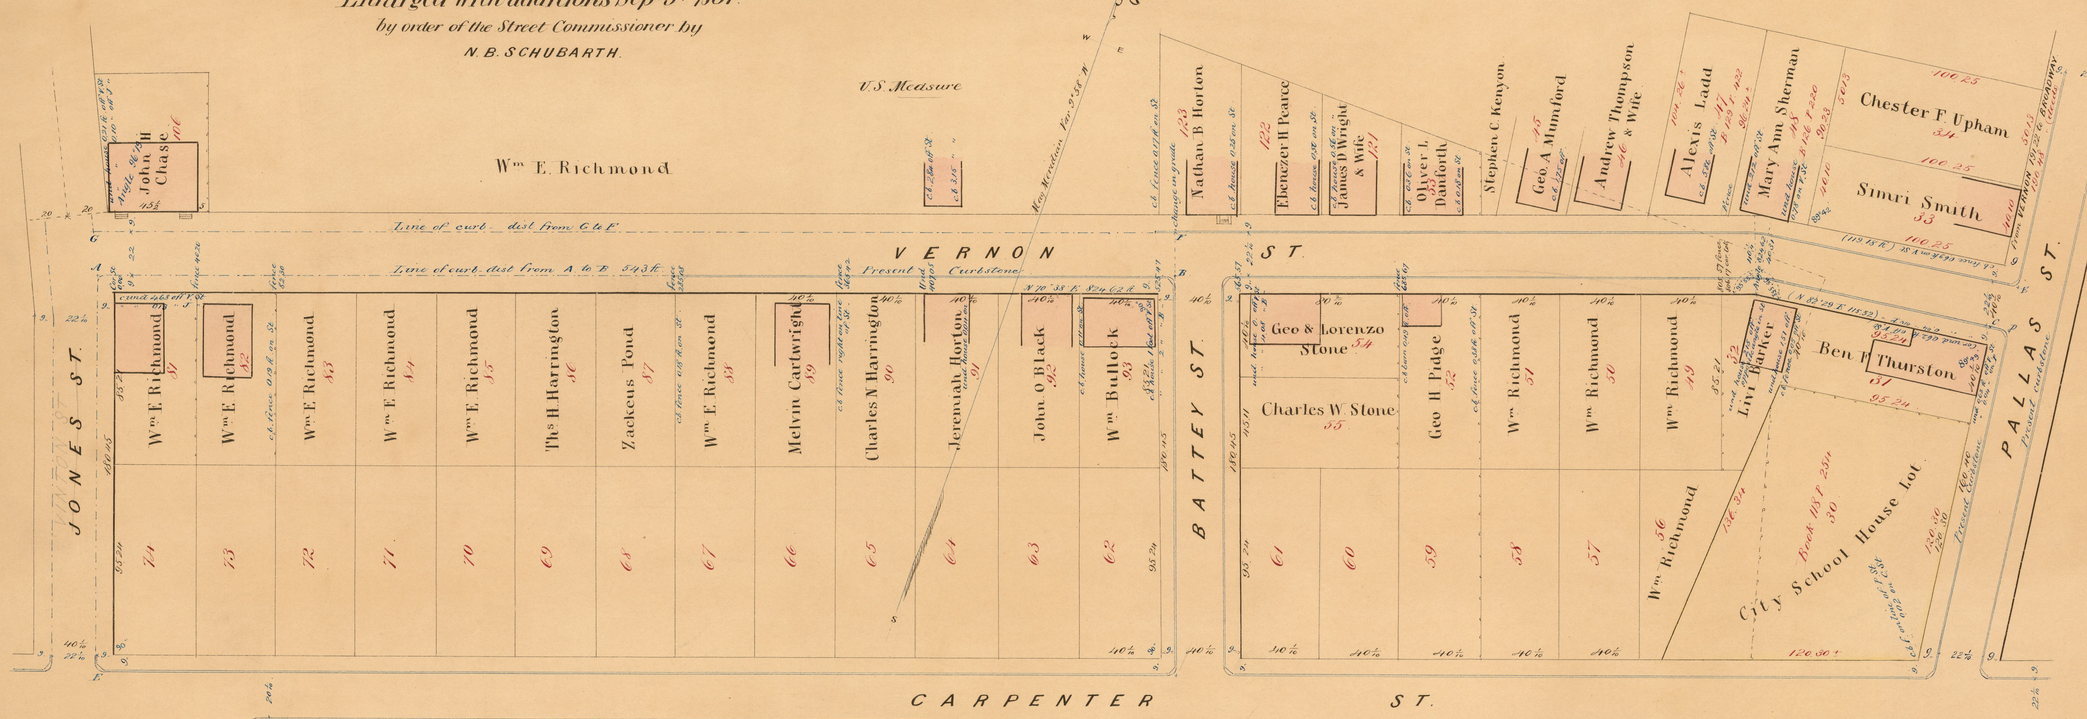

Grade of Vernon Street from Pallas to Jones St.

South Side:- Beginning at the grade of Pallas St. at a point 2 01/100 ft. below sill of house S.W. Cor., thence across the Side Walk rising 13/100 ft. on 9 ft., thence one grade to east line of Battey St. falling 2 11/100 Ft. on 385 Ft. thence level across Battey St. - thence one grade to Jones St. rising 3 55/100 Ft. on 543 ft. (8 ins. to the 100 ft.) to a point 2 23/100 ft. below sill of house S.E. corner.

North Side: To be on the same general grade, parallel too and level across with the opposite grade - Side Walk 9 Feet wide.

SCALE OF PROFILE Horizontal 40 Ft. to an inch
" " " Vertical 10 " " " "
" " MAP (Hor.) 40 " " " "

COMPARED.
Alfred H. Combe
Copied from Plat Book 5 p. 24.

OFFICE No.	540
DRAWER "	61
SHEET "	A-6