CITY ENGINEER'S OFFICE.
STREET LINE DEP'T.
Feb. 1, 1854
0379

PLAN
of Surveys made on
SOUTH COURT St.
by order of the Street Commiss^rs
by Wm S. Haines
Feb 1st 1854

Scale 30 ft to an inch
Old Providence Measure

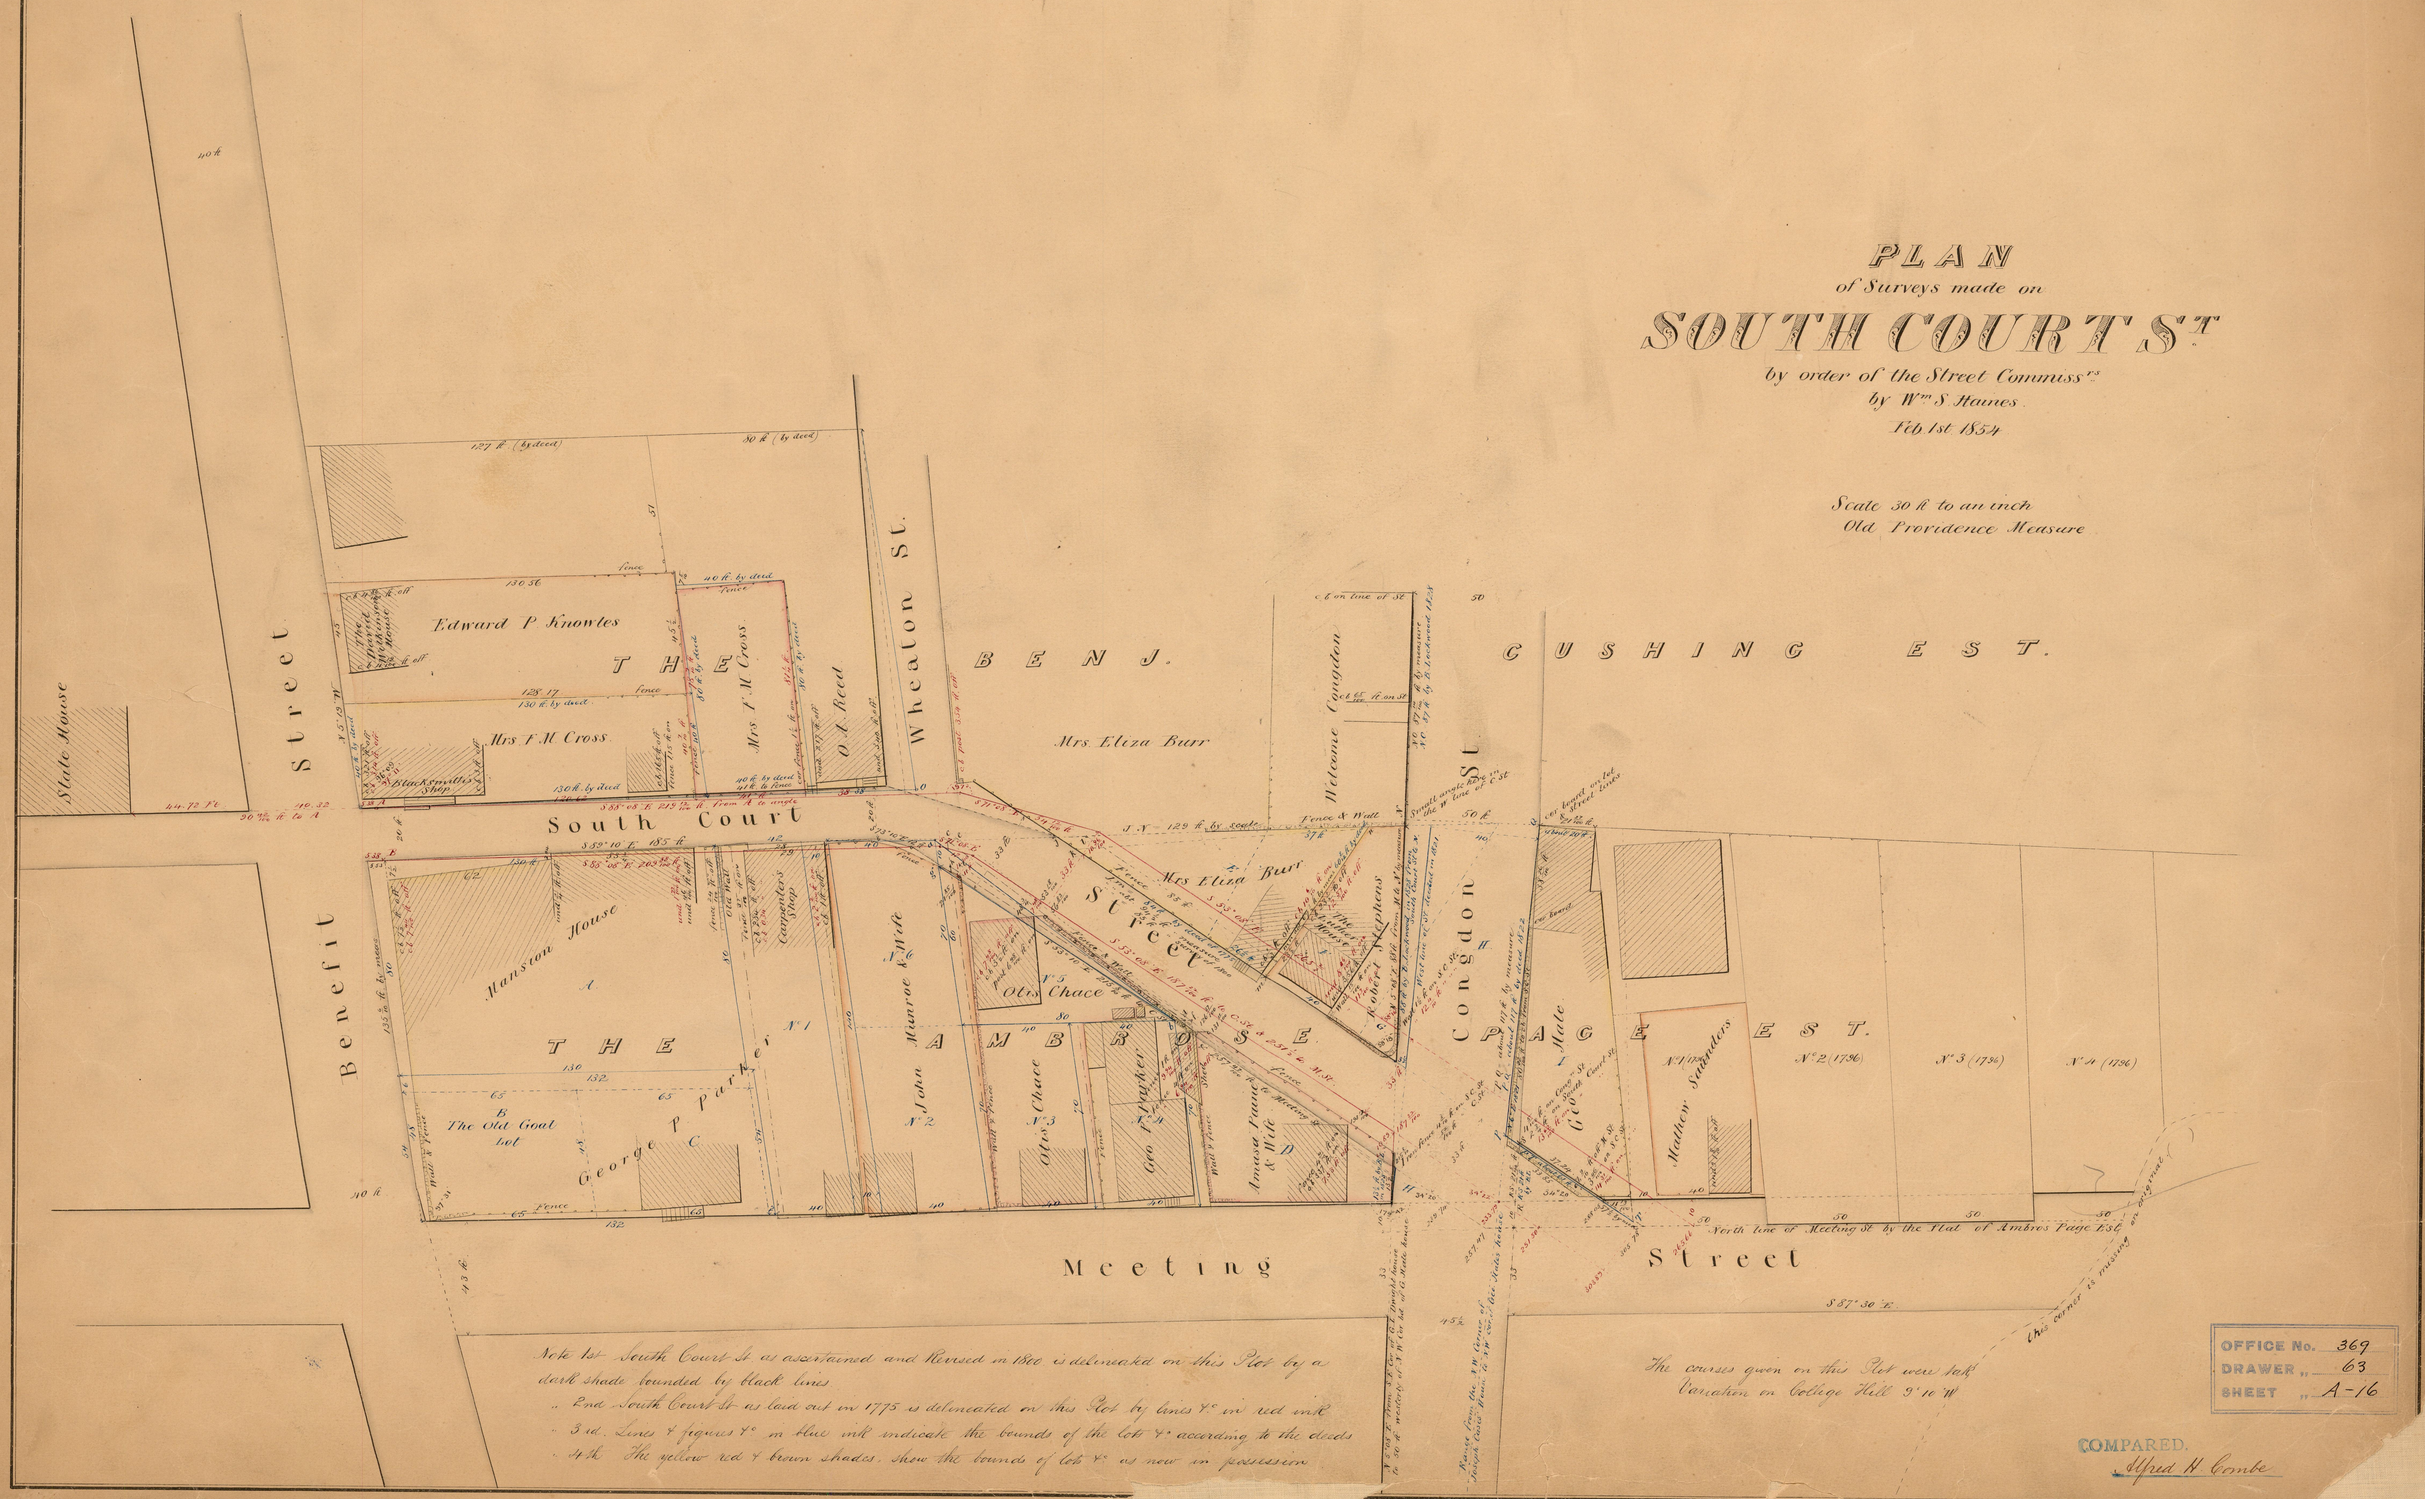

Note 1st South Court St as ascertained and Revised in 1800 is delineated on this Plot by a dark shade bounded by black lines
" 2nd South Court St as laid out in 1775 is delineated on this Plot by lines &c in red ink
" 3rd. Lines & figures &c in blue ink indicate the bounds of the lots &c according to the deeds
" 4th The yellow red & brown shades, show the bounds of lots &c as now in possession

The courses given on this Plot were taken
Variation on College Hill 9° 10' W

OFFICE No. 369
DRAWER " 63
SHEET " A-16

COMPARED.
Alfred H. Combe