N.B. This Map is a copy of 0464 which is now filed as Sheet 52 in Drawer 509.

PROVIDENCE, R.I.
CITY ENGINEER'S OFFICE
STREET LINE DEPT.

April 18, 1918.
043346

MAP of ATWELLS AVENUE

surveyed and drawn by order of
Geo. T. Spicer, Amasa Paine & Wm. S. Haines.
a committee appointed by the
Board of Aldermen March 9th. 1857
by Wm. S. Haines
June 5th. 1857

Scale 80 feet to an inch.
Measured by U.S. Standard.

This Map of Atwells Avenue is submitted with our report June 6 1857
George T. Spicer
Amasa Paine
Wm. S. Haines

Note 3rd There appears to be an encroachment by Allen C. Mathewson at M. according to plats recorded B.30 p. 439 & B.50 p. 285.
" 4th The widths of lots and streets written parallel with the lines of Atl. Av. are copied from records (except on Wm. C. & Wm. M. Snows lots) & reduced to U.S. Meas.

Note 1st. The figures lines &c in blue ink show the bounds of Atwells Avenue as laid out 66 feet wide in 1806 - C.R. Book 9A p. 334
" 2nd " " " " " red ink show the bounds of Atwells Avenue as surveyed by Geo. T. Spicer, Amasa Paine & Wm. S. Haines in 1857.

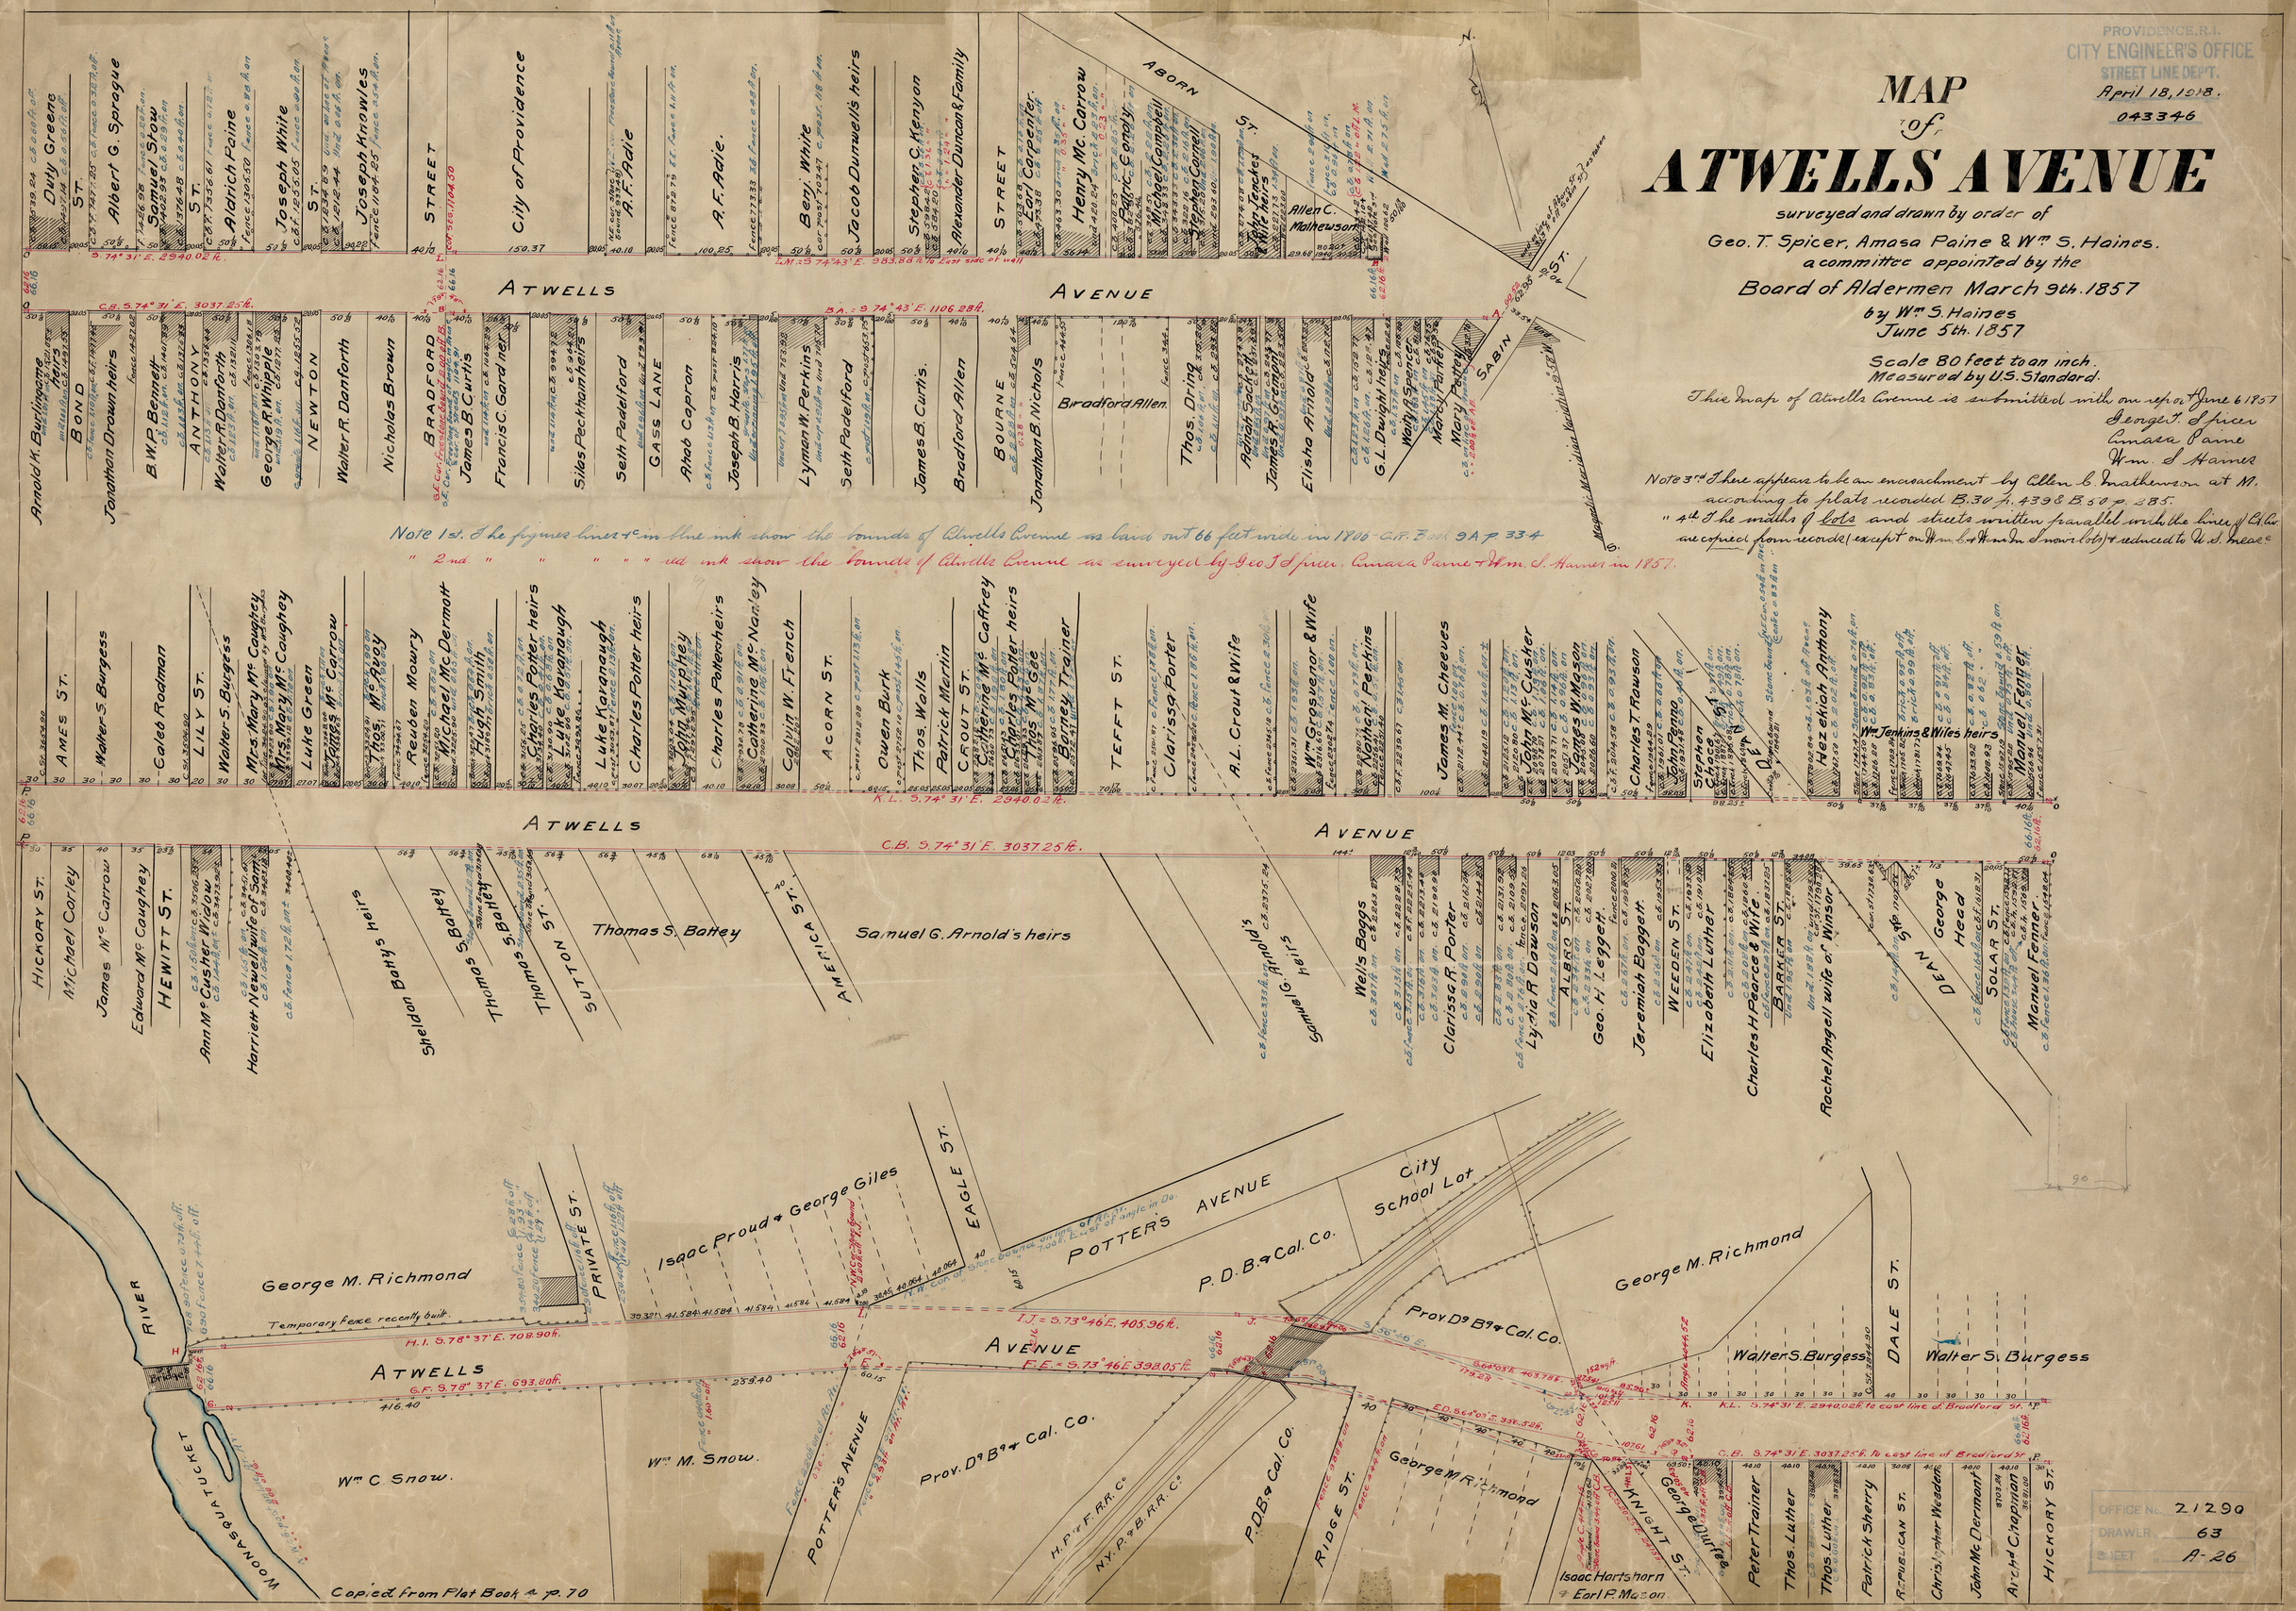

OFFICE No. 21290
DRAWER 63
SHEET A-26

Compared with 0464
E. E. Colwell
F. B. Bourne
H. E. Sherman