F.B.B. XXVII 173

PROVIDENCE, R.I.
CITY ENGINEER'S OFFICE
STREET LINE DEP'T.
December 2, 1907
035451

PLAT OF
ALTON STREET
FROM REGENT AVE. TO WISDOM AVE.
SCALE 50 FEET PER INCH.

28881
28902
30577.83
28891.15

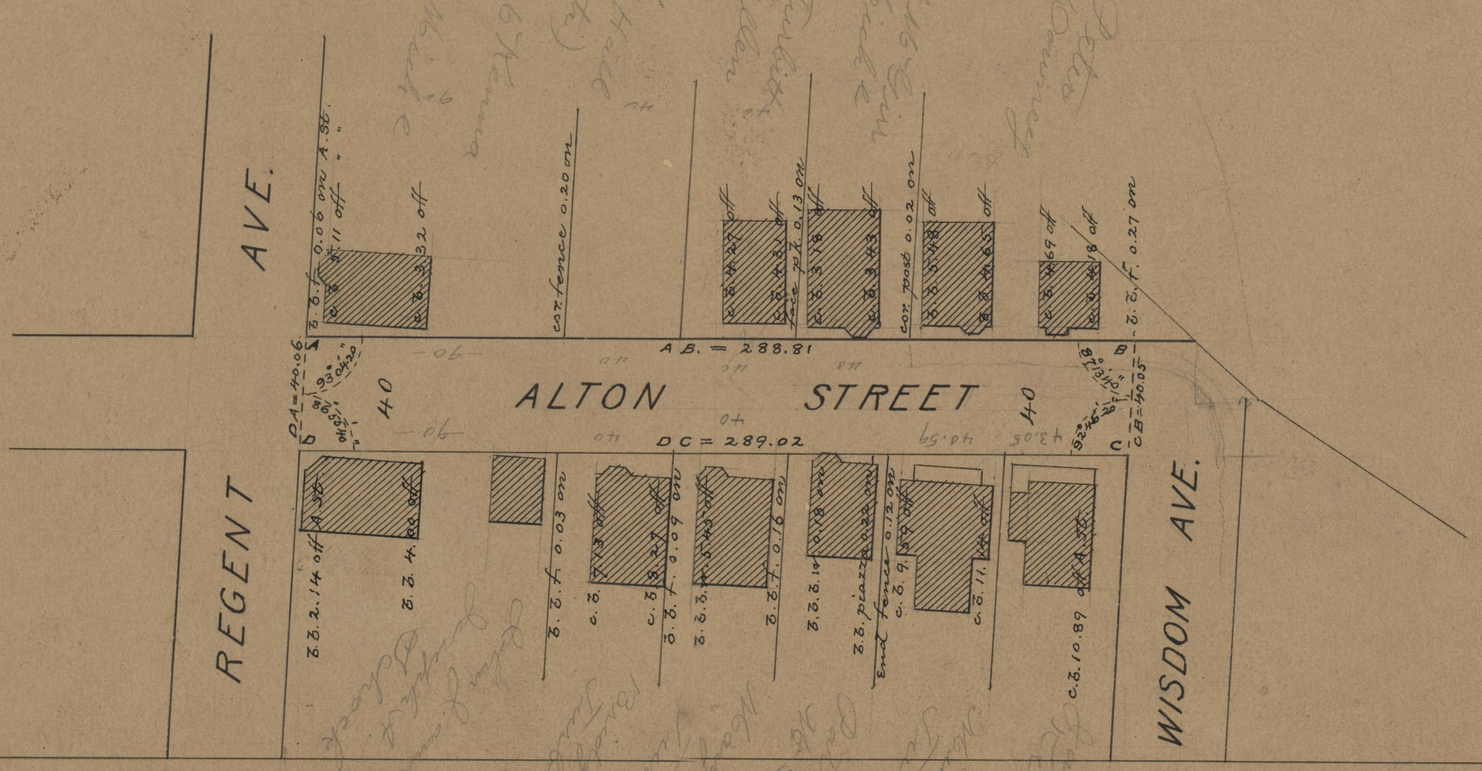
REGENT AVE.
ALTON STREET
WISDOM AVE.
A B. = 288.81
D C = 289.02
40
40
cor. fence 0.20 on
cor. fence 0.13 on
cor. fence 0.02 on
cor. fence 0.27 on
end fence 0.13 on
end fence 0.22 on
end fence 0.18 on
end fence 0.09 on
end fence 0.16 on
end fence 0.03 on
end fence 0.11 on
end fence 0.09 on
end fence 0.18 on
end fence 0.22 on
end fence 0.13