T.F.C. 1618 - 28

PROVIDENCE, R.I.
CITY ENGINEER'S OFFICE
STREET LINE DEP'T.
April 6. 1908
035665

Note, The limits of the area declared a public highway are indicated by the letters A B C D. The lines conform to the deed in Deed Book 434, at page 316, in the office of the Recorder of Deeds.

PLAT OF
BOYLSTON AVENUE

FROM MONTAGUE ST. TO OLNEY ST.

SCALE 60 FEET PER INCH.

DECLARED A PUBLIC HIGHWAY BY RESOLUTION OF THE BOARD OF ALDERMEN

February 20, 1908.

677.62
671.77
2) 1349.39
674.695

677.62
671.77
2) 1349.39
674.695

Witness _____

City Clerk.

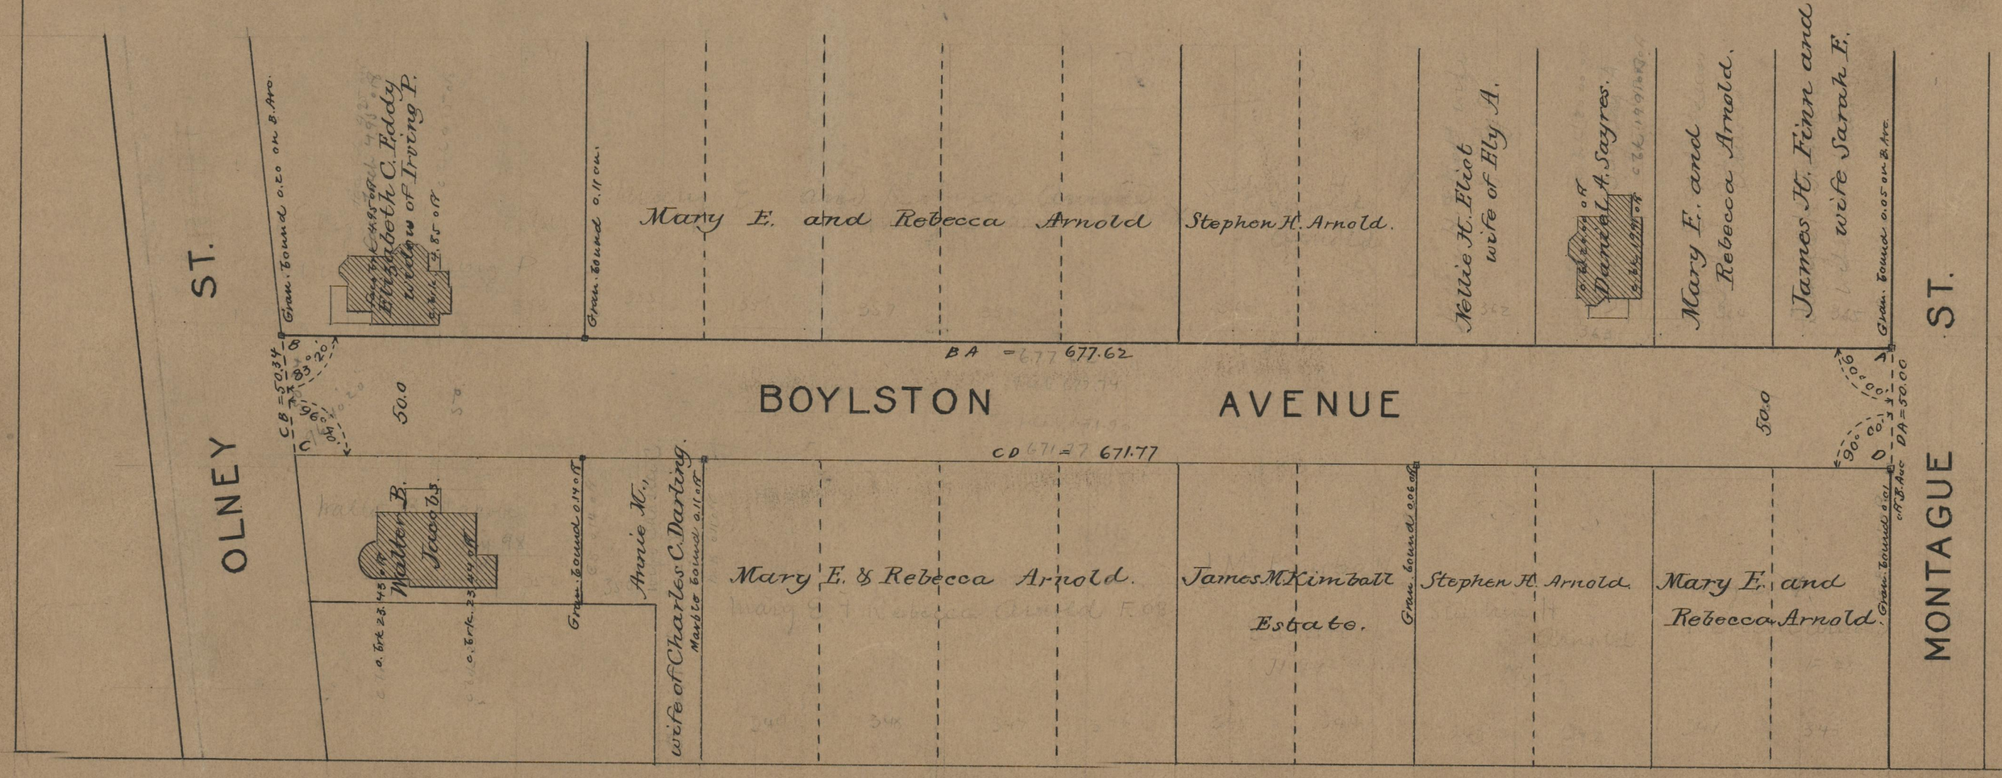

OFFICE No. 17718
DRAWER 71
SHEET A-28