FBB XXX 136

PROVIDENCE, R.I.
CITY ENGINEER'S OFFICE
STREET LINE DEP'T.
Nov. 19. 1908
036.88

Note. The limits of the area declared a public highway are indicated by the letters A B C D.
The lines thus fixed conform to the deed recorded in Deed Book 500 at page 145 in the office of the Recorder of Deeds.

PLAT OF

HUGO STREET

FROM DOUGLAS AVE. WESTERLY TO THE
LAND OF THE CITY OF PROVIDENCE
SCALE 50 FEET PER INCH.

DECLARED A PUBLIC HIGHWAY
BY RESOLUTION OF THE
BOARD OF ALDERMEN
October 1, 1908.

372.19
391.08
763.27
381.635

372.19
391.08
763.27
381.635

Changed to Mowry St. Jan. 21, 1915.

Witness _____

City Clerk

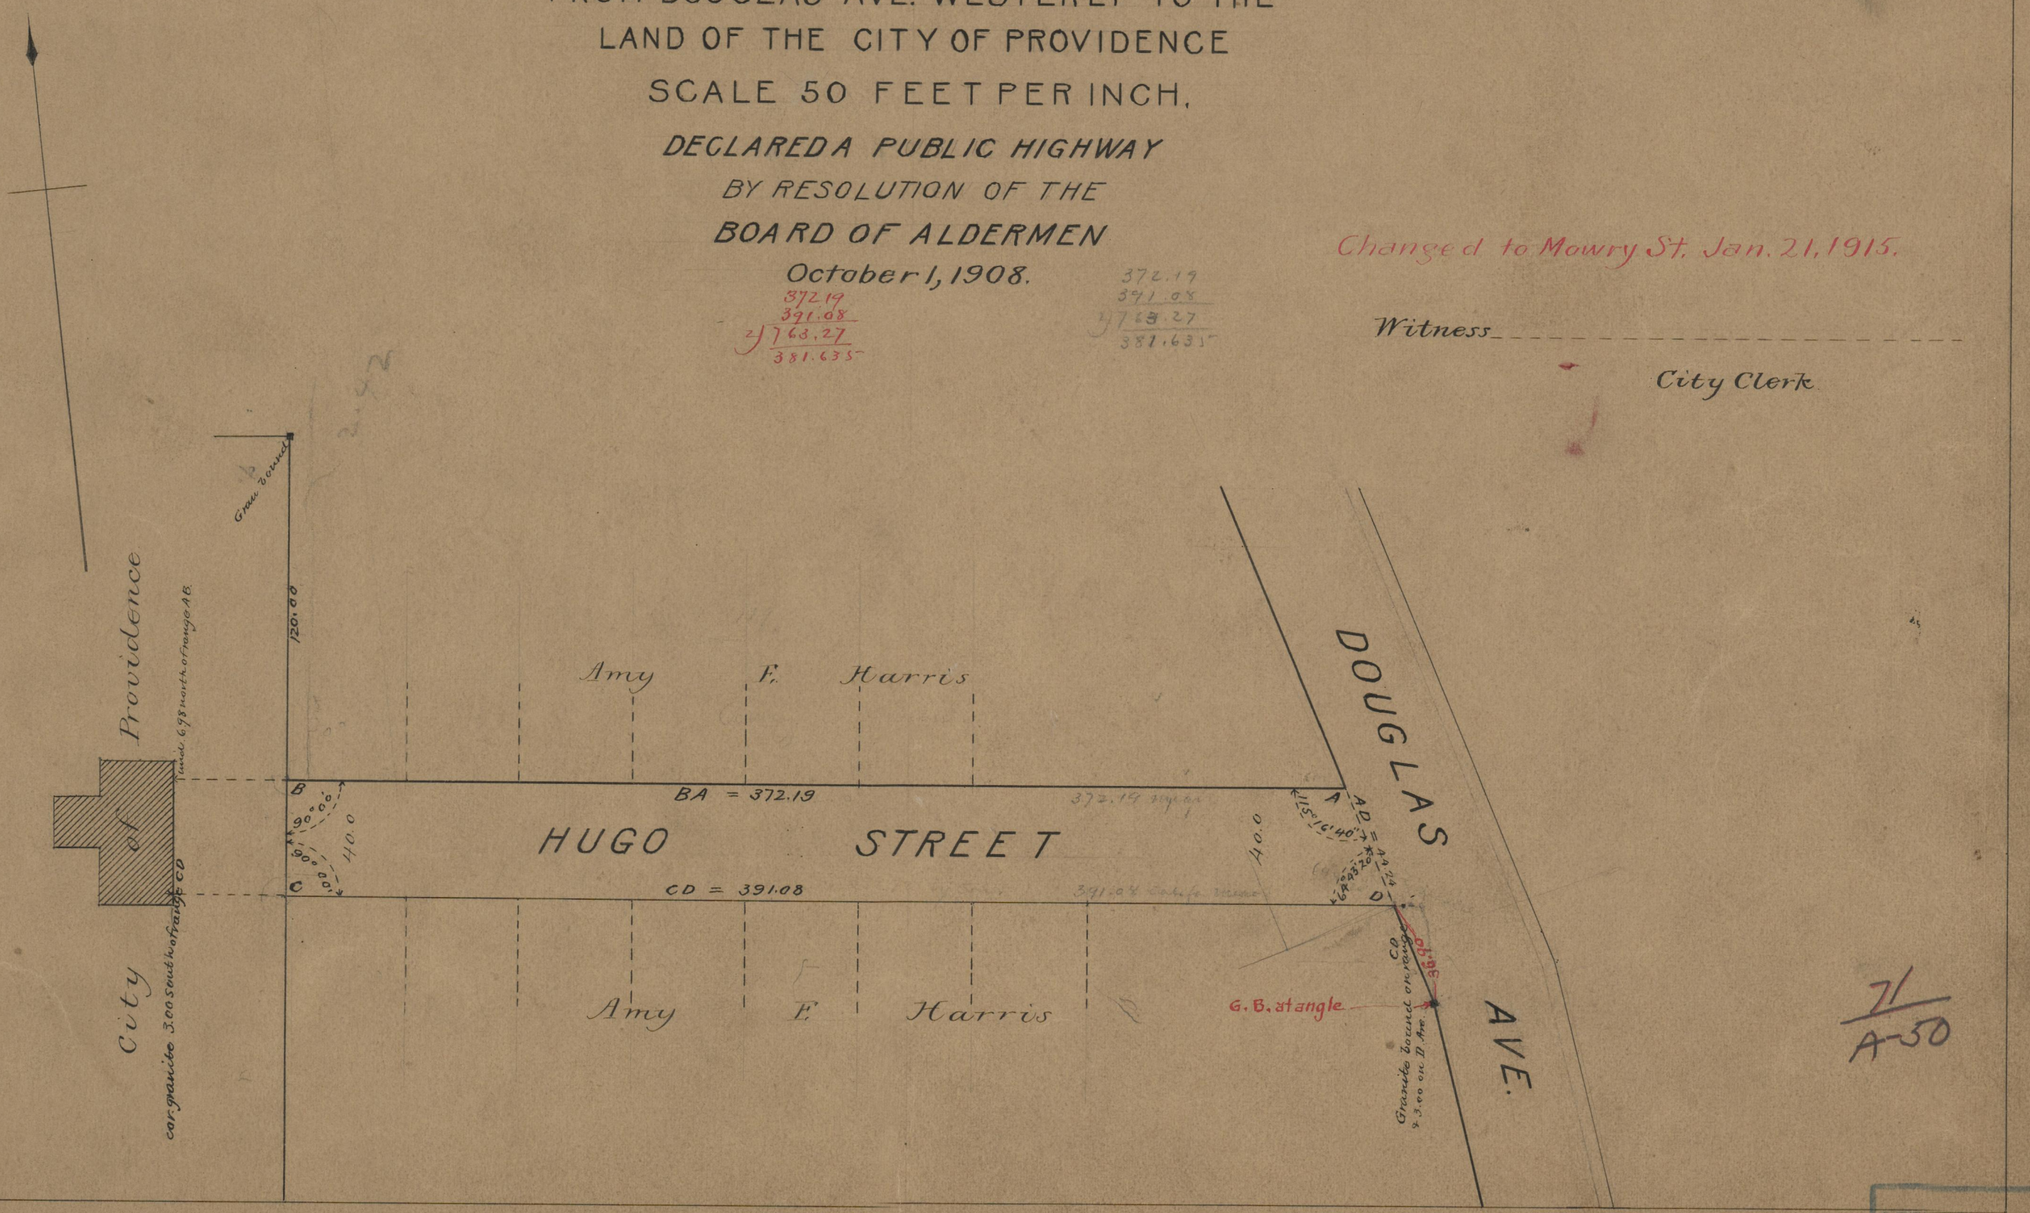

71
A-50

OFFICE No. 17921
DRAWER " 71
SHEET " A 50