E.S.M. - XXVIII - 72

PROVIDENCE, R.I.
CITY ENGINEER'S OFFICE
STREET LINE DEP'T.
Nov. 21, 1910
037524

PLAT OF

ALTO STREET

FROM THE CRANSTON LINE TO POCASSET AVE.

SCALE 50 FEET PER INCH.

240.98
266.74
507.72
253.86

Note The black offsets &c. to line BA show that line parallel with Union Ave and 230 feet southerly therefrom, (Union Ave. as received by Town of Johnston, Dec 1890)
The red offsets fix this line in range with corresponding line of Alto st. as laid out by Town of Cranston 1903 + and correspond with the report of the Committee to lay out Alto Street.

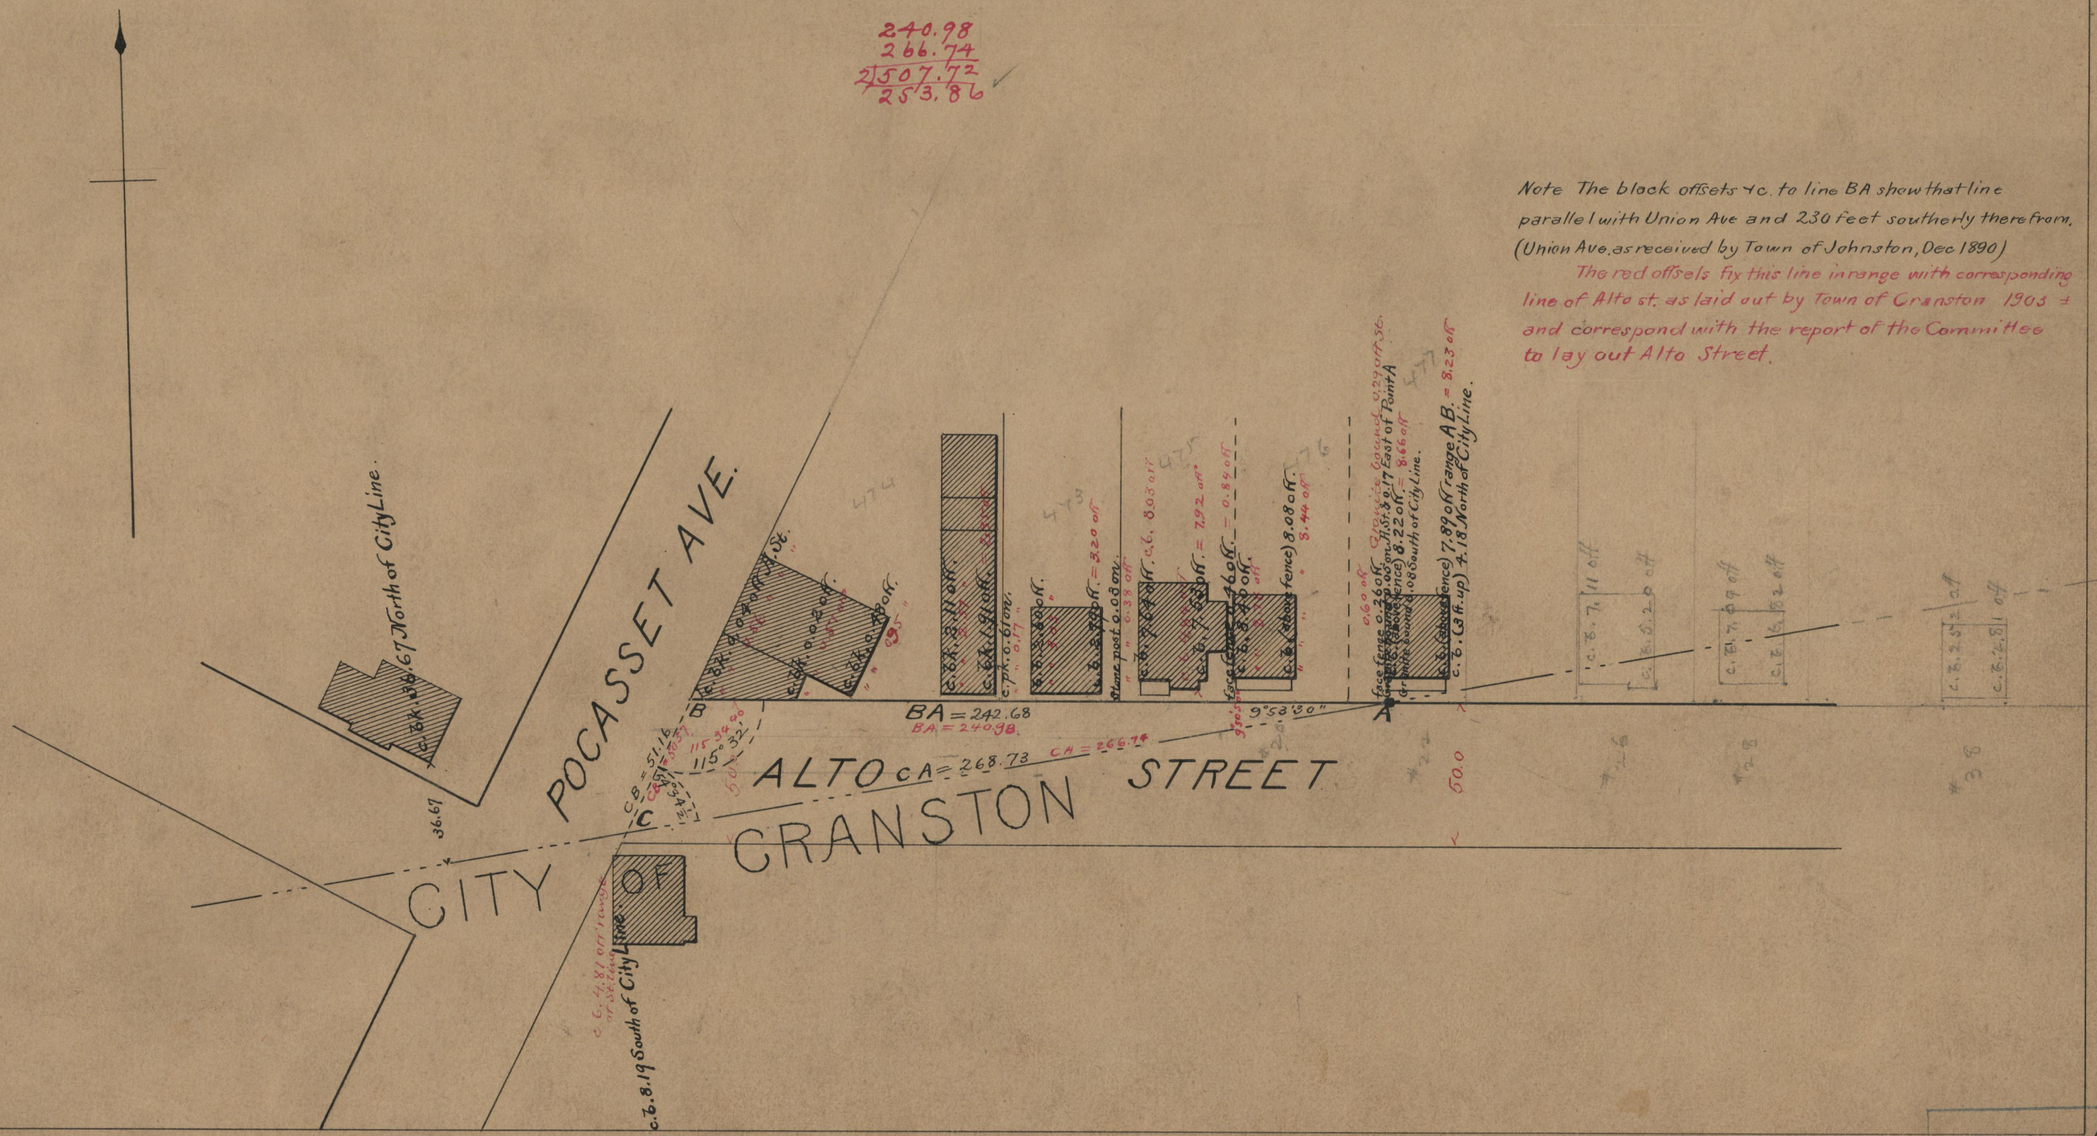

OFFICE No. 18364
DRAWER " 71
SHEET " A-89