F. B. B. XXXIV - 5

PROVIDENCE, R.I.
CITY ENGINEER'S OFFICE
STREET LINE DEP'T.
May 29, 1911
037849

Note, The area declared a public highway is indicated by the letters A B C D.
The lines thus fixed conform with the deeds recorded in Deed Book 387, page 16, in the Office of the Recorder of Deeds.

PLAT OF

LOCKWOOD STREET

FROM HOSPITAL ST. TO EDDY ST.

SCALE 50 FEET PER INCH.

DECLARED A PUBLIC HIGHWAY BY RESOLUTION OF THE BOARD OF ALDERMEN.

May 18, 1911.

122.16
97.99
2)220.15
110.075

Witness, ______________________

____

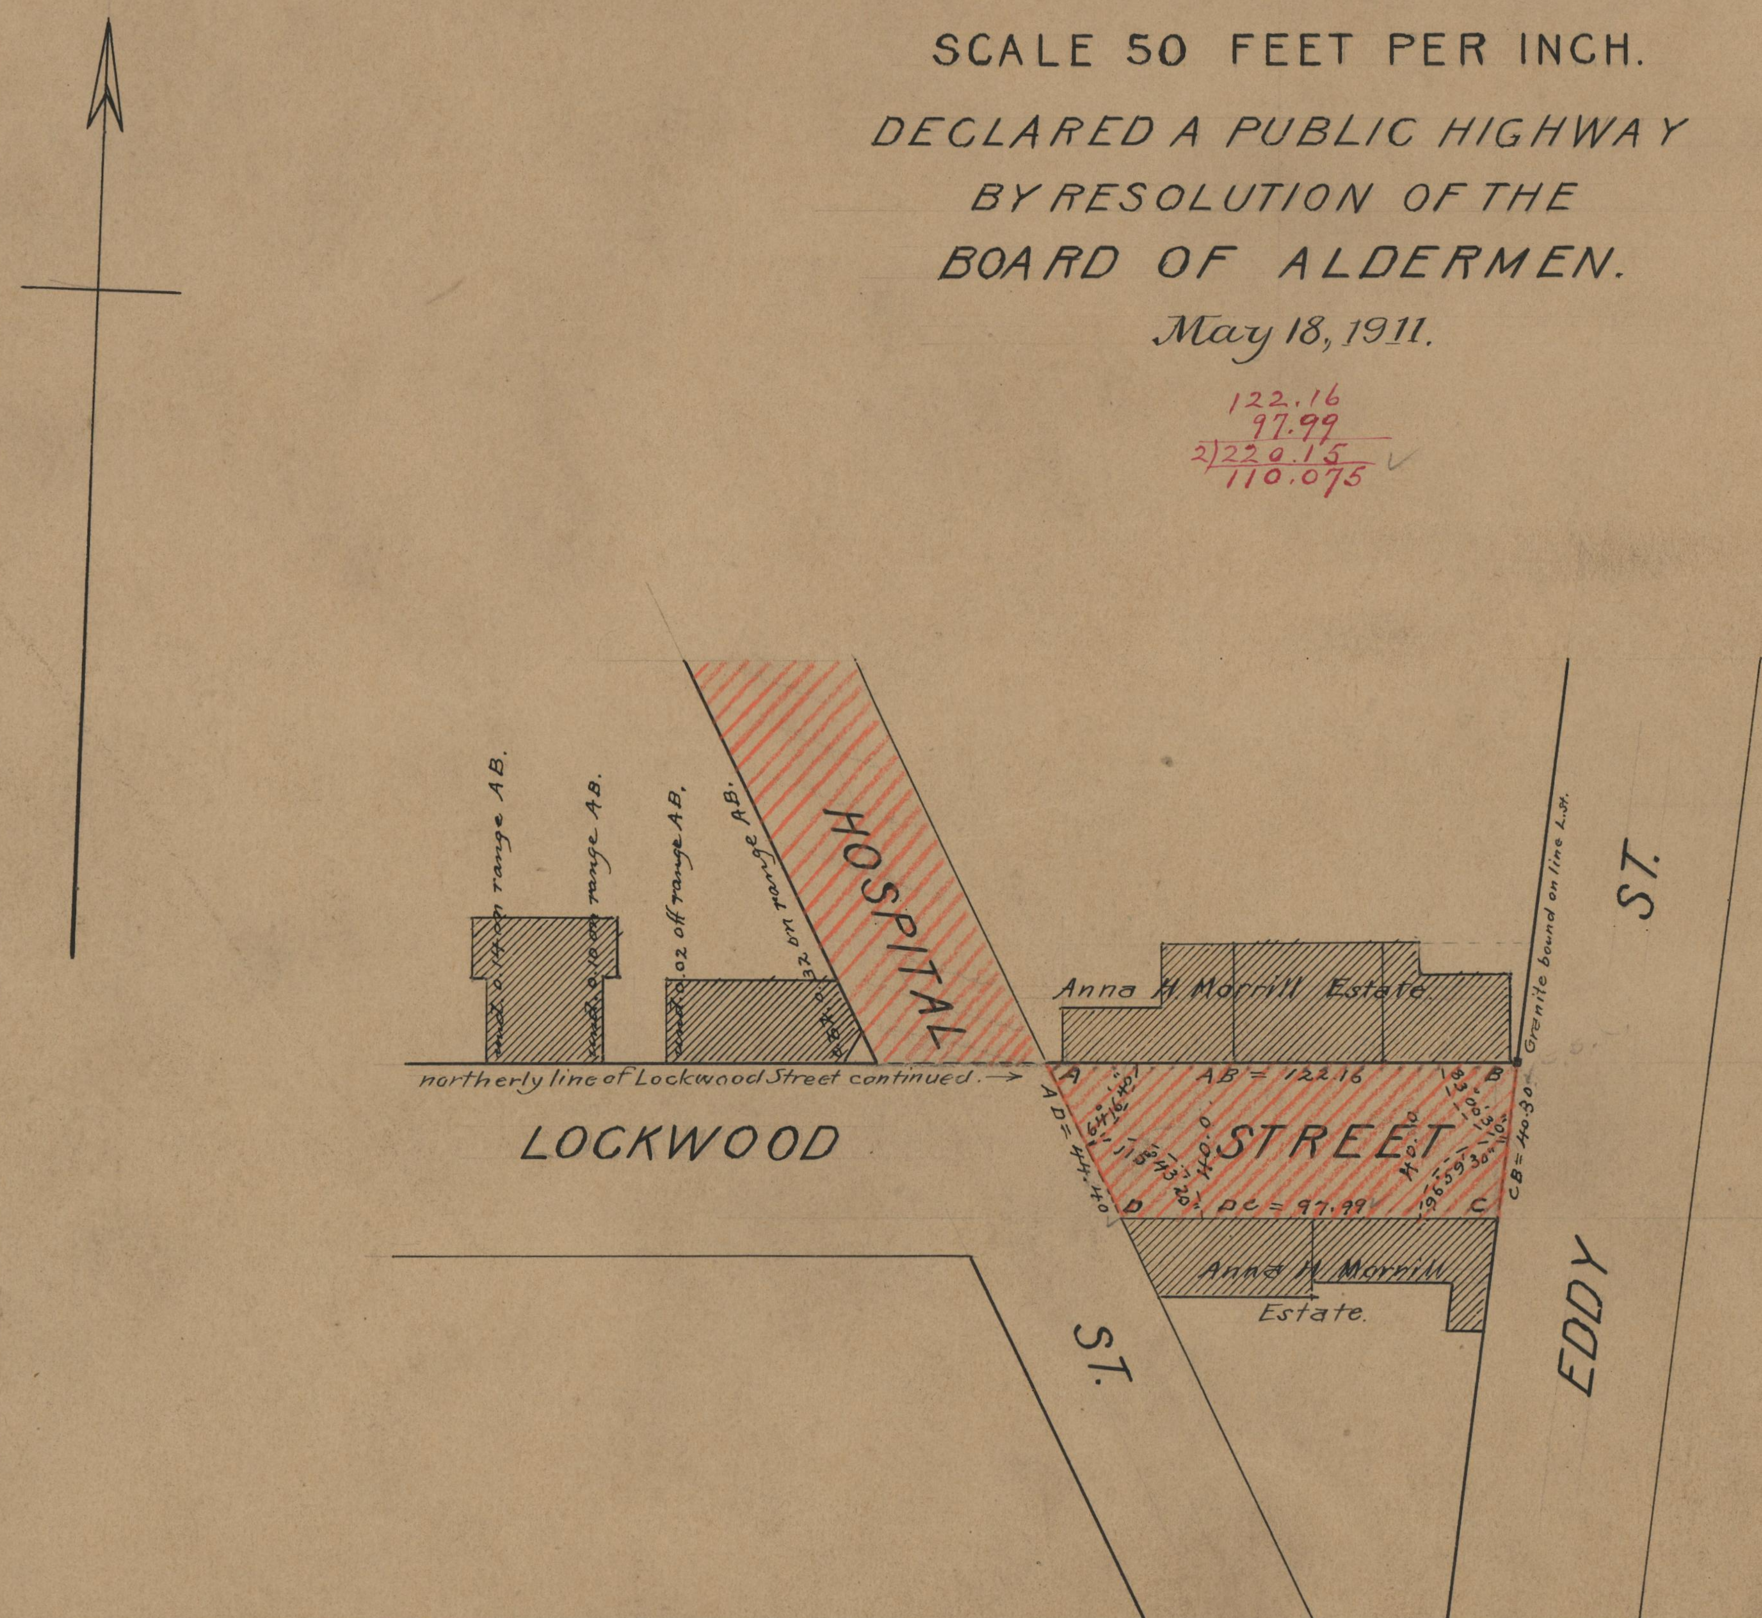

OFFICE No. 18522
DRAWER " 71
SHEET " B-6